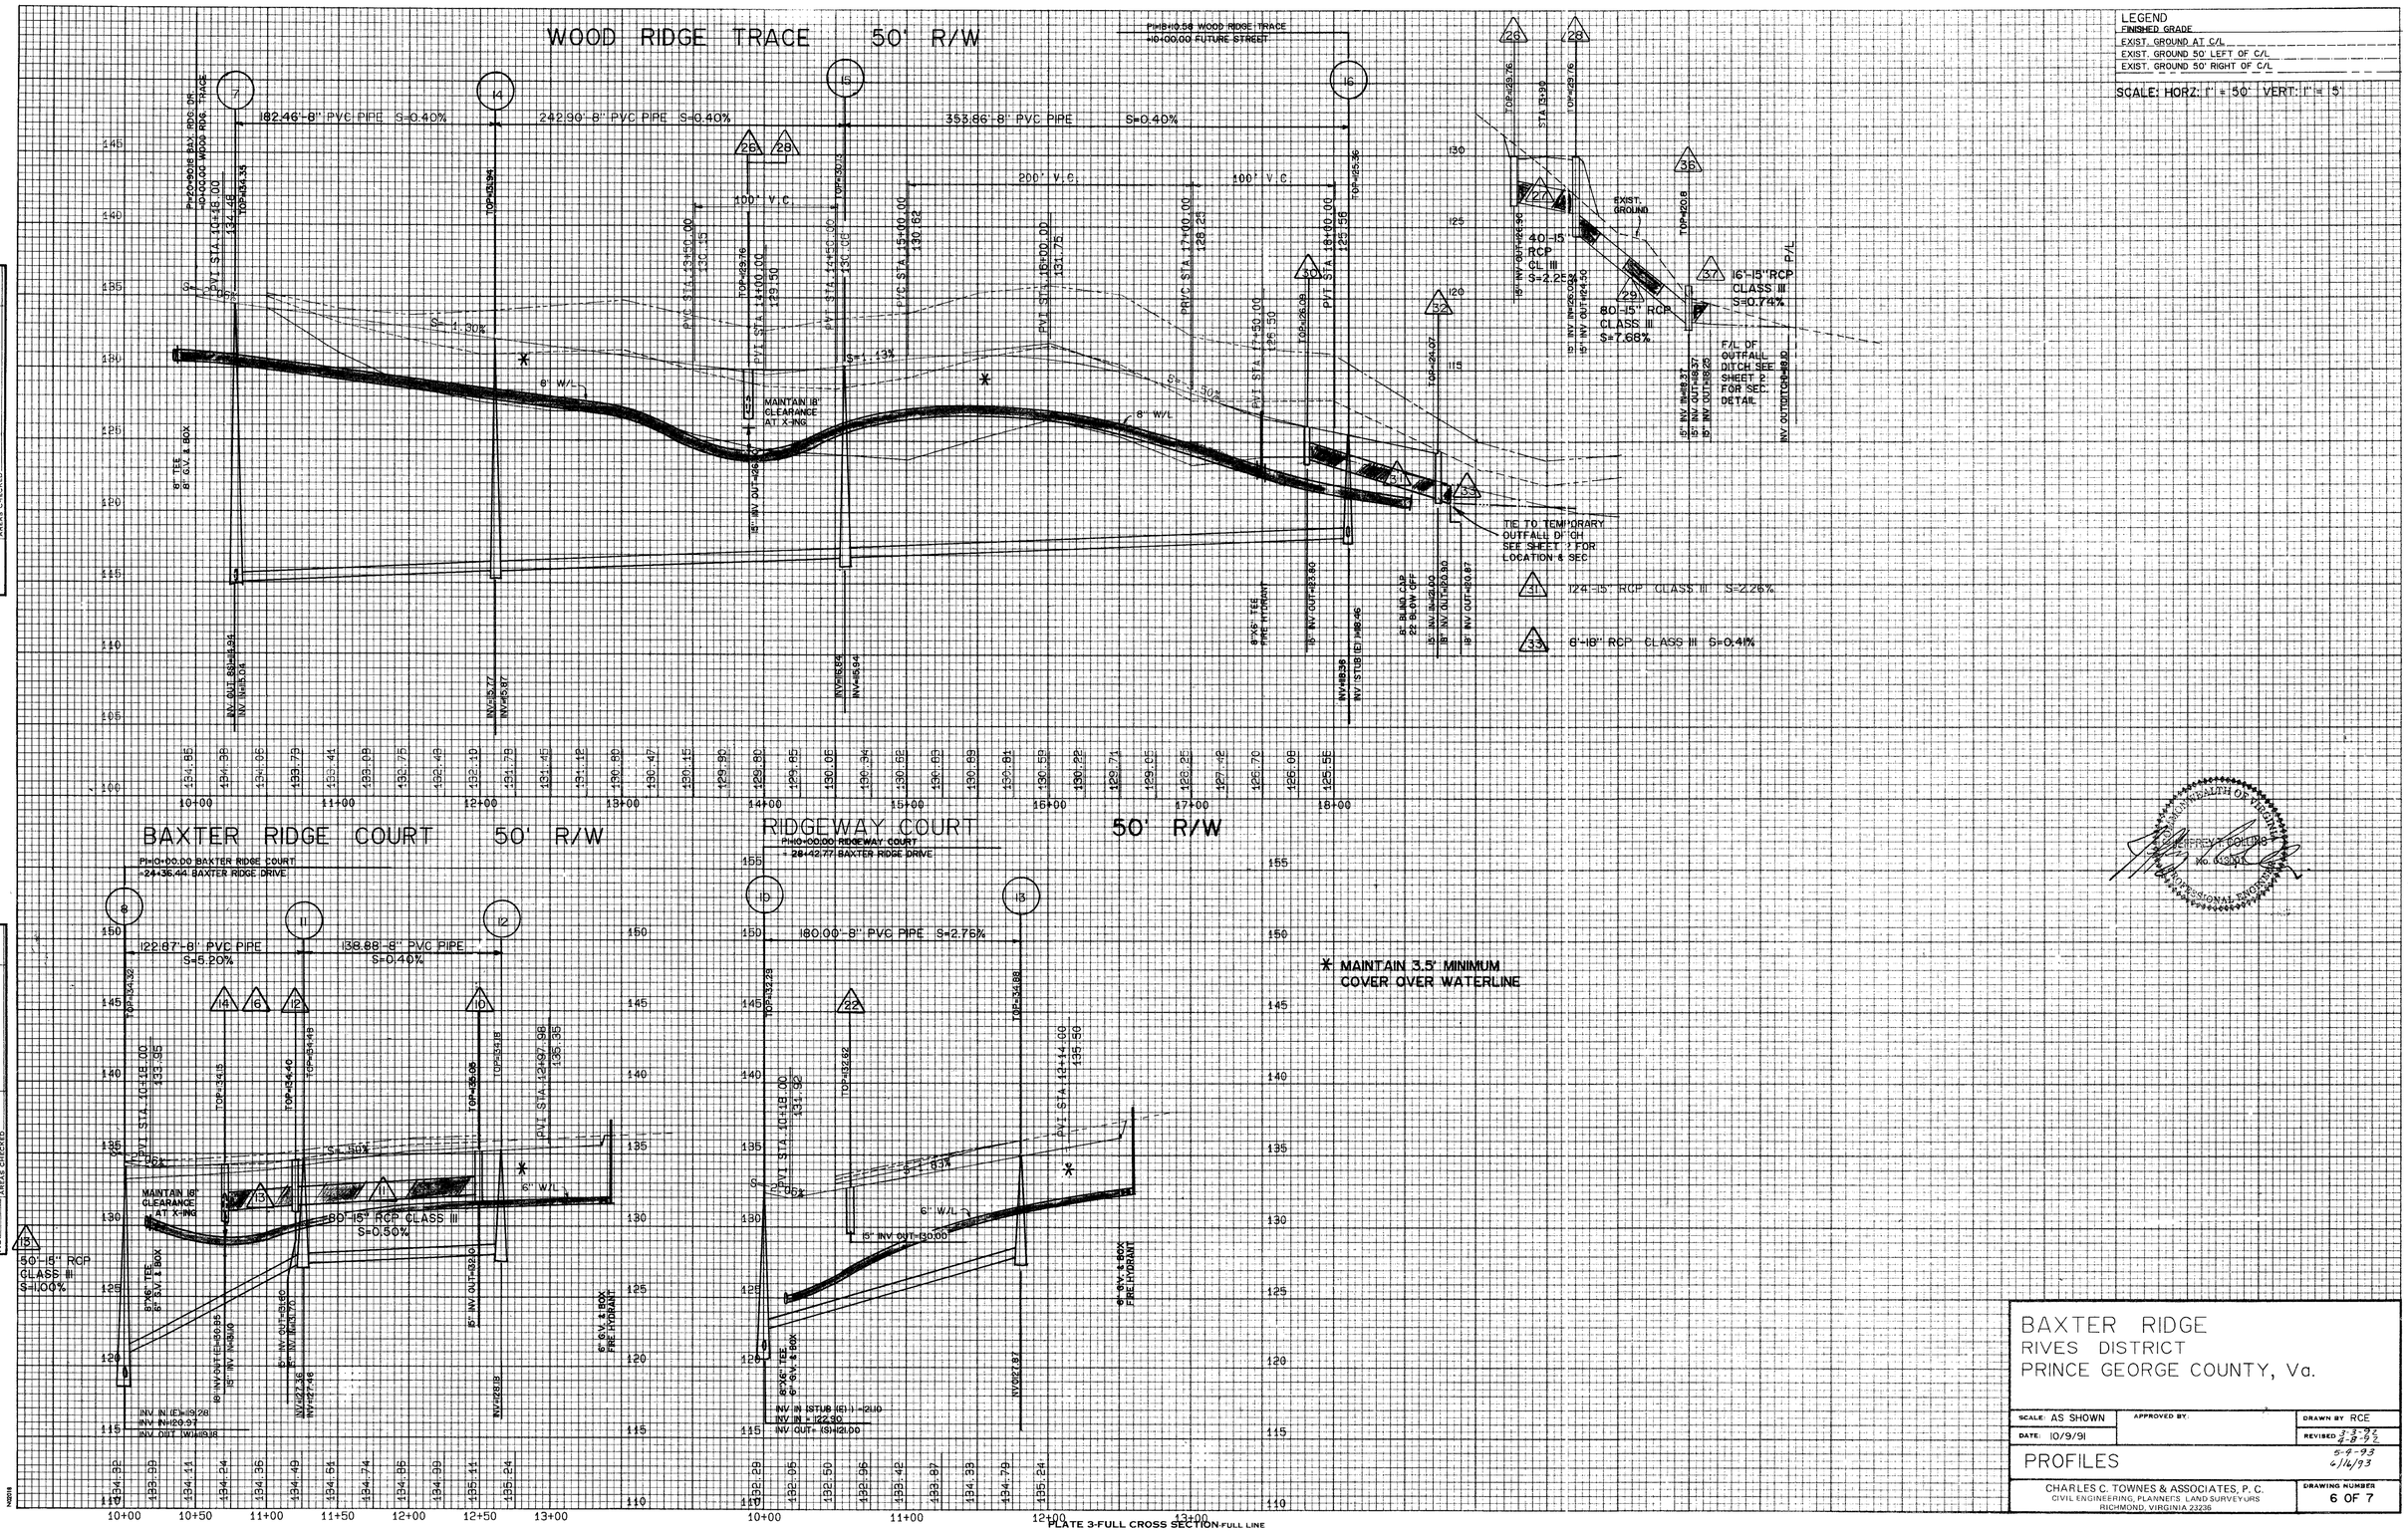

BAXTER RIDGE
RIVES DISTRICT
PRINCE GEORGE COUNTY, Va.

SCALE: AS SHOWN	APPROVED BY:	DRAWN BY: RCE
DATE: 10/9/91		REVISED: 3-3-92, 4-8-92, 5-4-93, 6/14/93
PROFILES		
CHARLES C. TOWNES & ASSOCIATES, P. C. CIVIL ENGINEERING, PLANNERS, LAND SURVEYORS RICHMOND, VIRGINIA 23236		DRAWING NUMBER 6 OF 7

FINAL