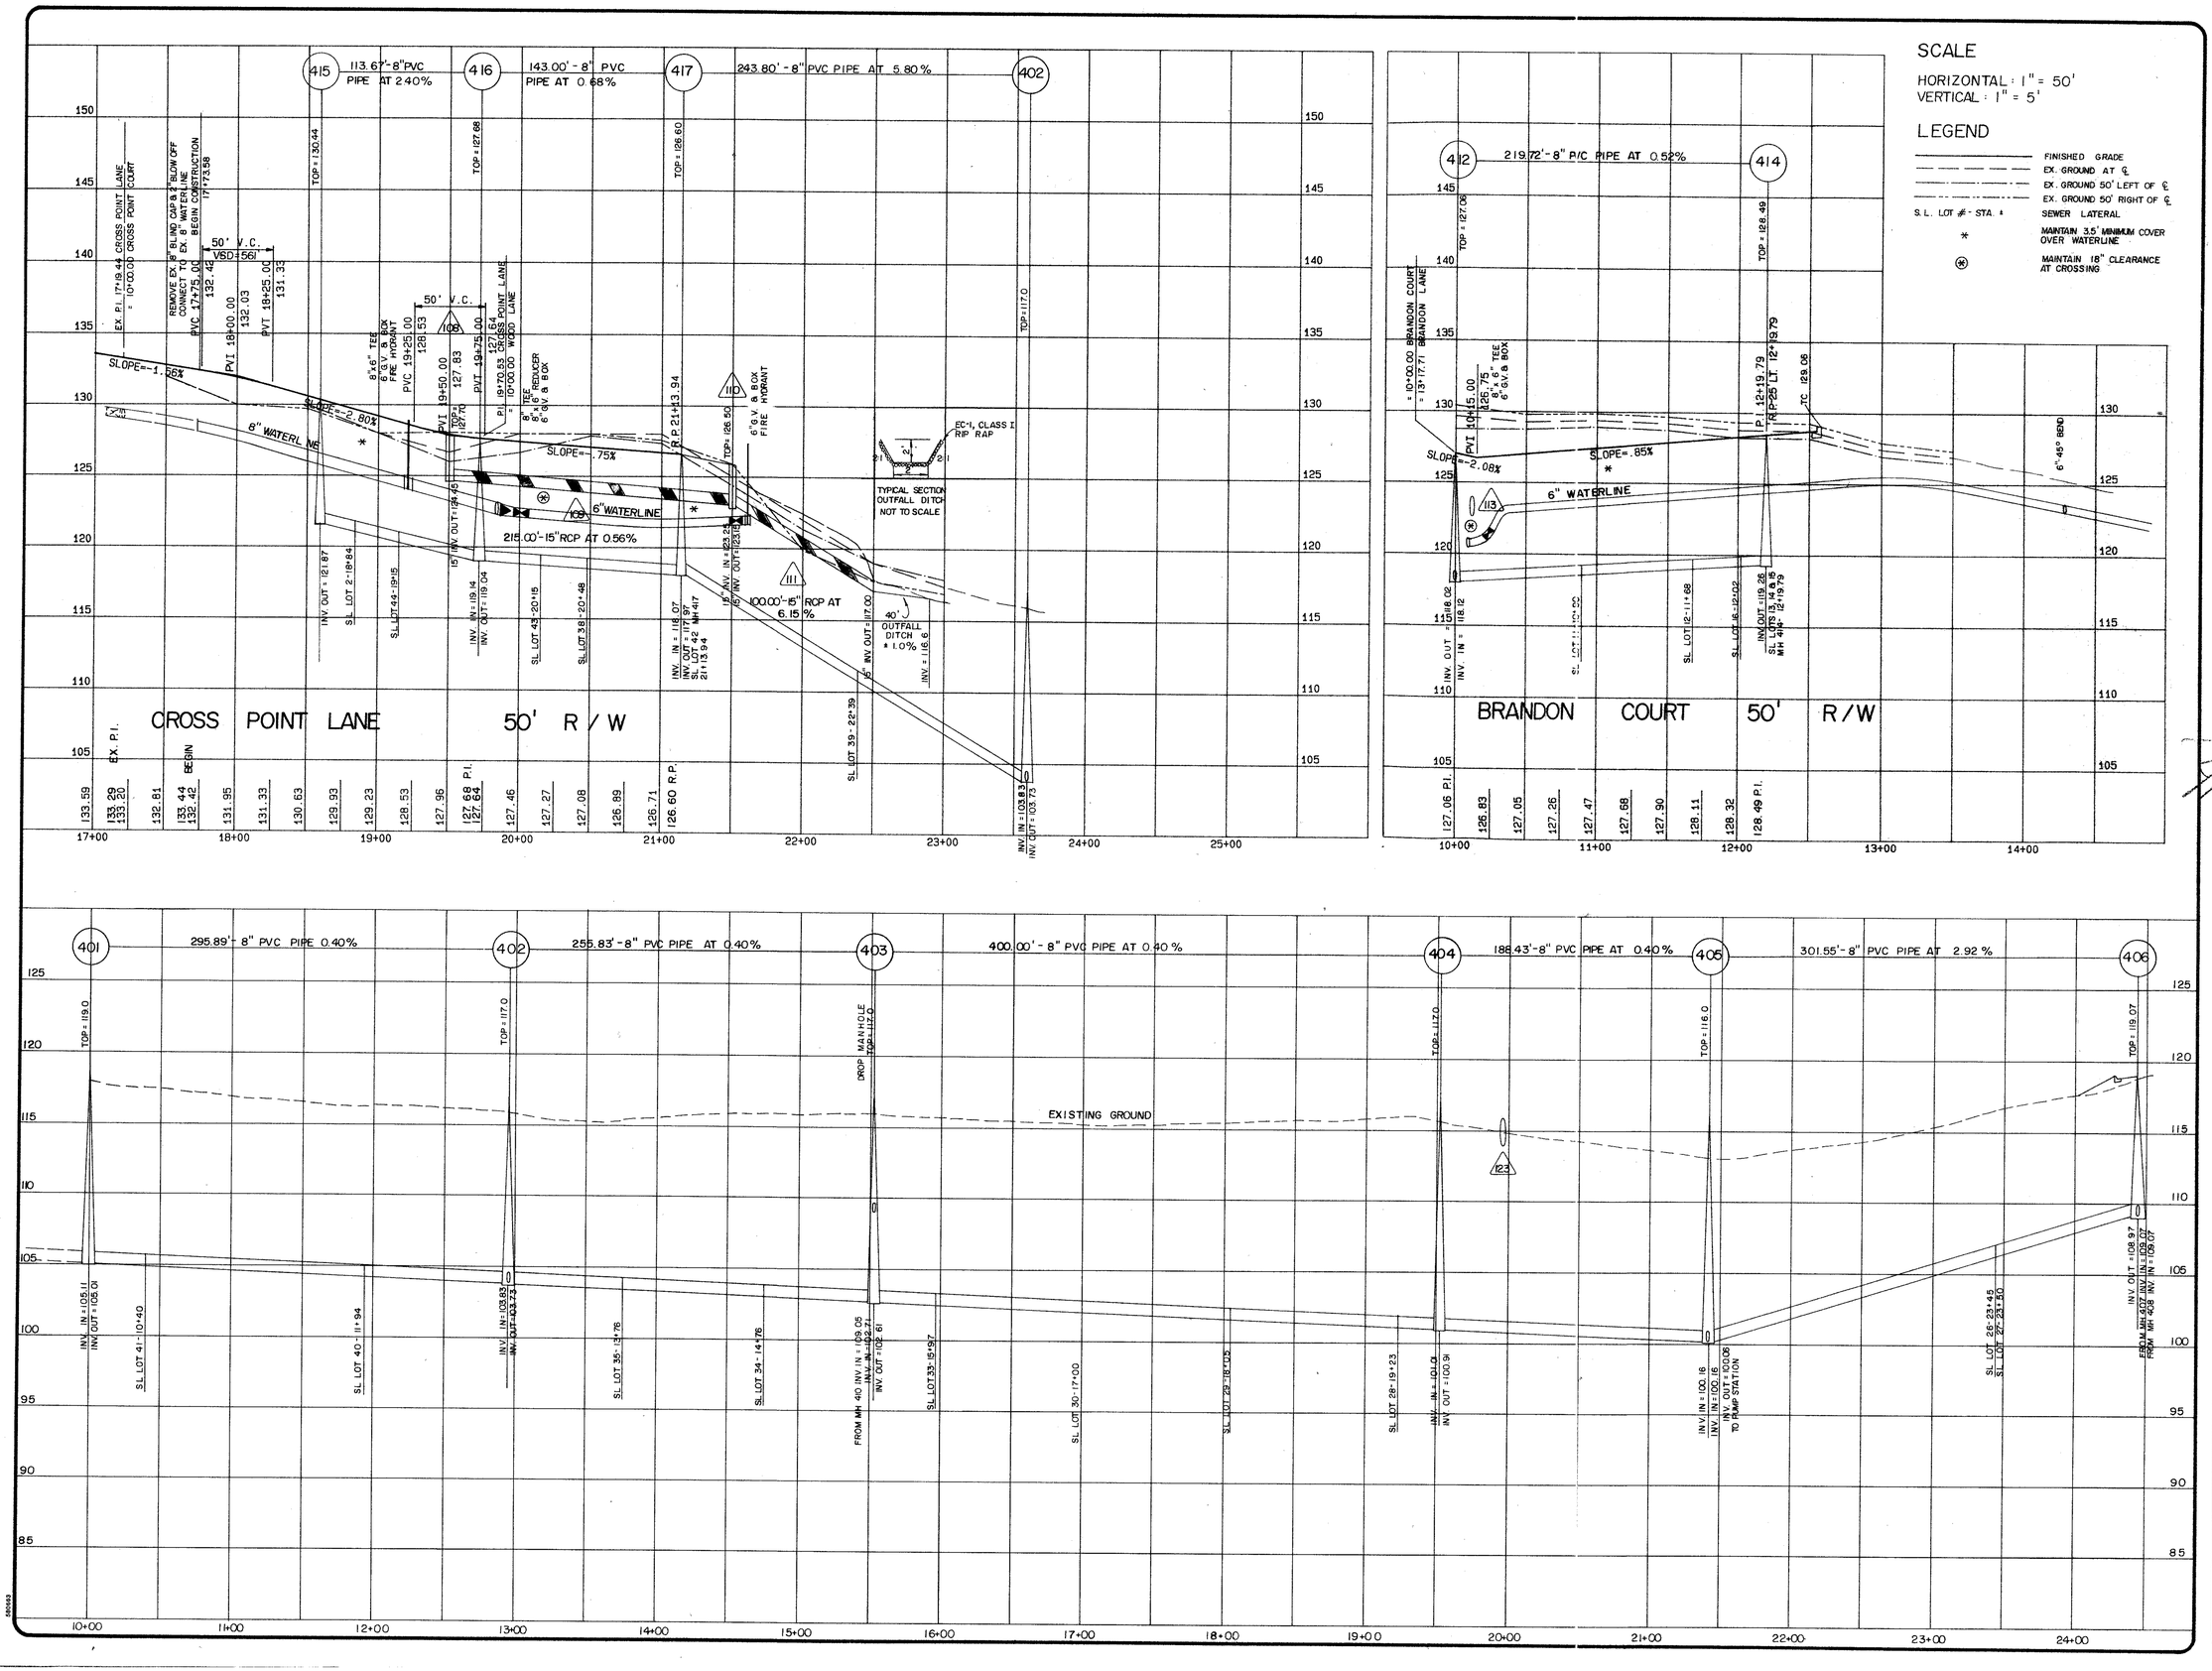

CHARLES C. TOWNES & ASSOCIATES
Engineers, Planners, Land Surveyors
9842 Lori Road, Suite 201
Chesterfield, VA 23832
(804) 748-9011

COMMONWEALTH OF VIRGINIA
JEFFREY T. COLLINS
No. 012001
PROFESSIONAL ENGINEER

BAXTER SECTION
RIVES RIDGE
PRINCE GEORGE COUNTY, FOUR DISTRICT VIRGINIA

PROFILES

REVISIONS	
DATE	ITEM
7/17/96	

FINAL

DATE
JULY 25, 1995

SCALE
AS SHOWN

DRAWN BY
HJH

CHECKED BY
JTC

F.B. #

SHEET #
4