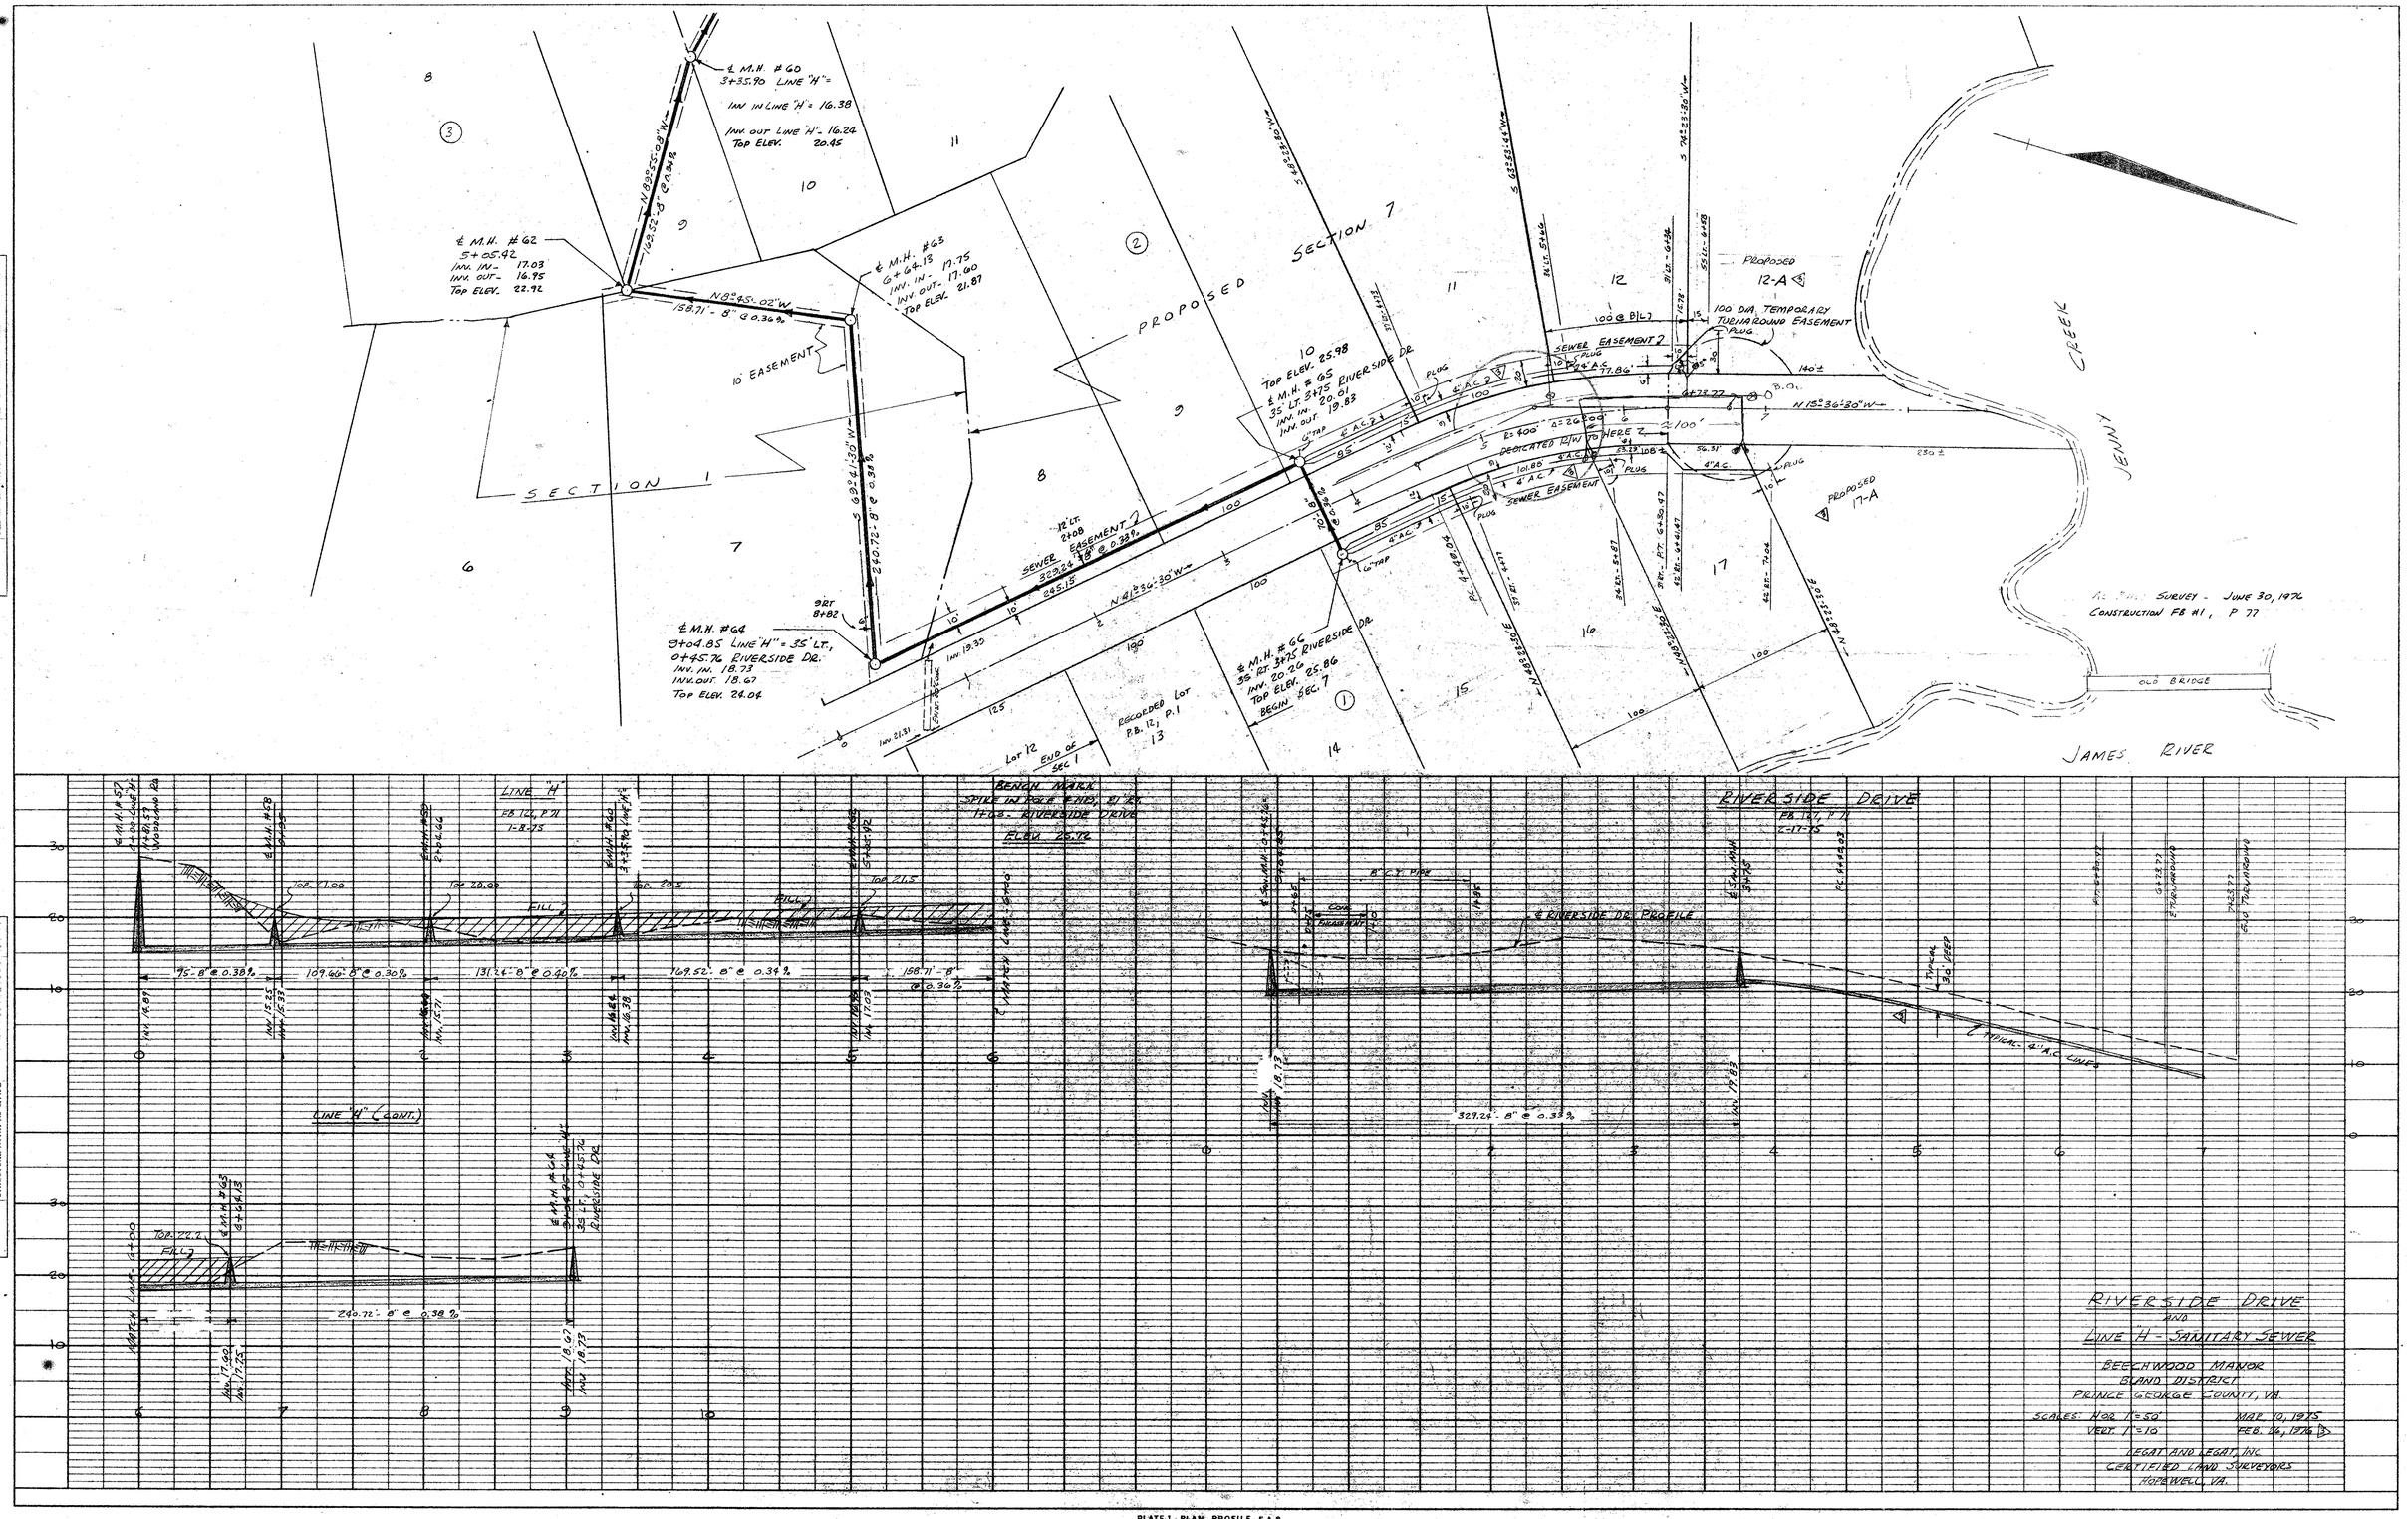

RIVERSIDE DRIVE
AND
LINE "H" - SANITARY SEWER

BEECHWOOD MANOR
BLAND DISTRICT
PRINCE GEORGE COUNTY, VA

SCALES: HOR. 1"=50' MAR. 10, 1975
VERT. 1"=10' FEB. 26, 1976

LEGAT AND LEGAT, INC.
CERTIFIED LAND SURVEYORS
HOPEWELL, VA.

PLATE I - PLAN - PROFILE - F.A.S.
CLEARPRINT PAPER CO., S. F. CAL.
NO. 1000H-1

SHEET 17 OF 20