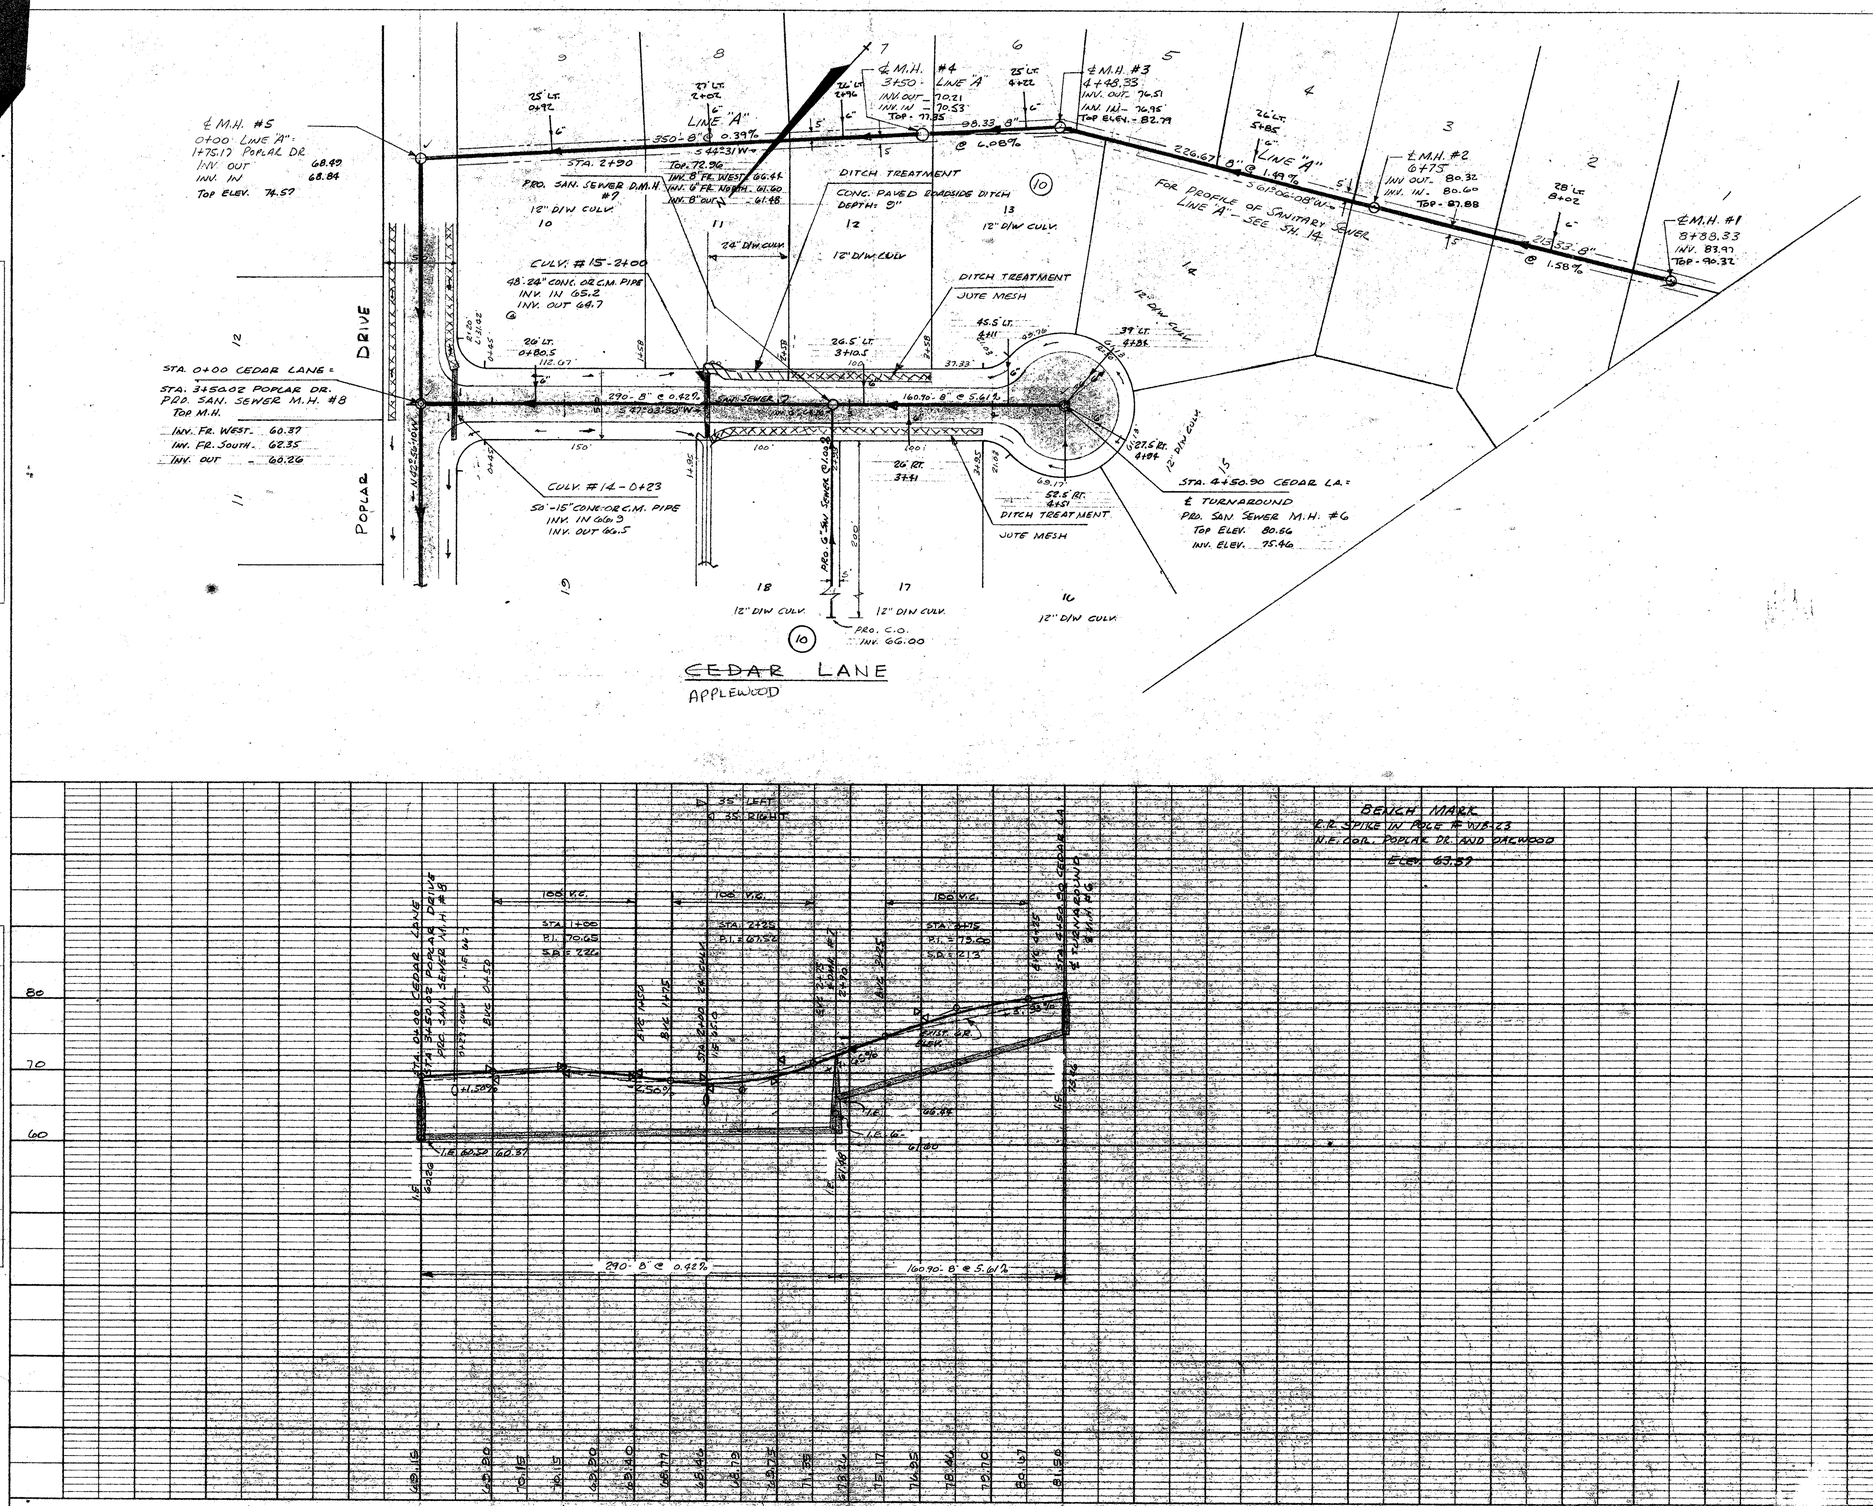

BENCH MARK
E.R. SPIKE IN POLE # WB-23
N.E. COR. POPLAR DR. AND OAKWOOD
ELEV. 83.57

SURVEY - JUNE 14, 1976
FB 137-P 39

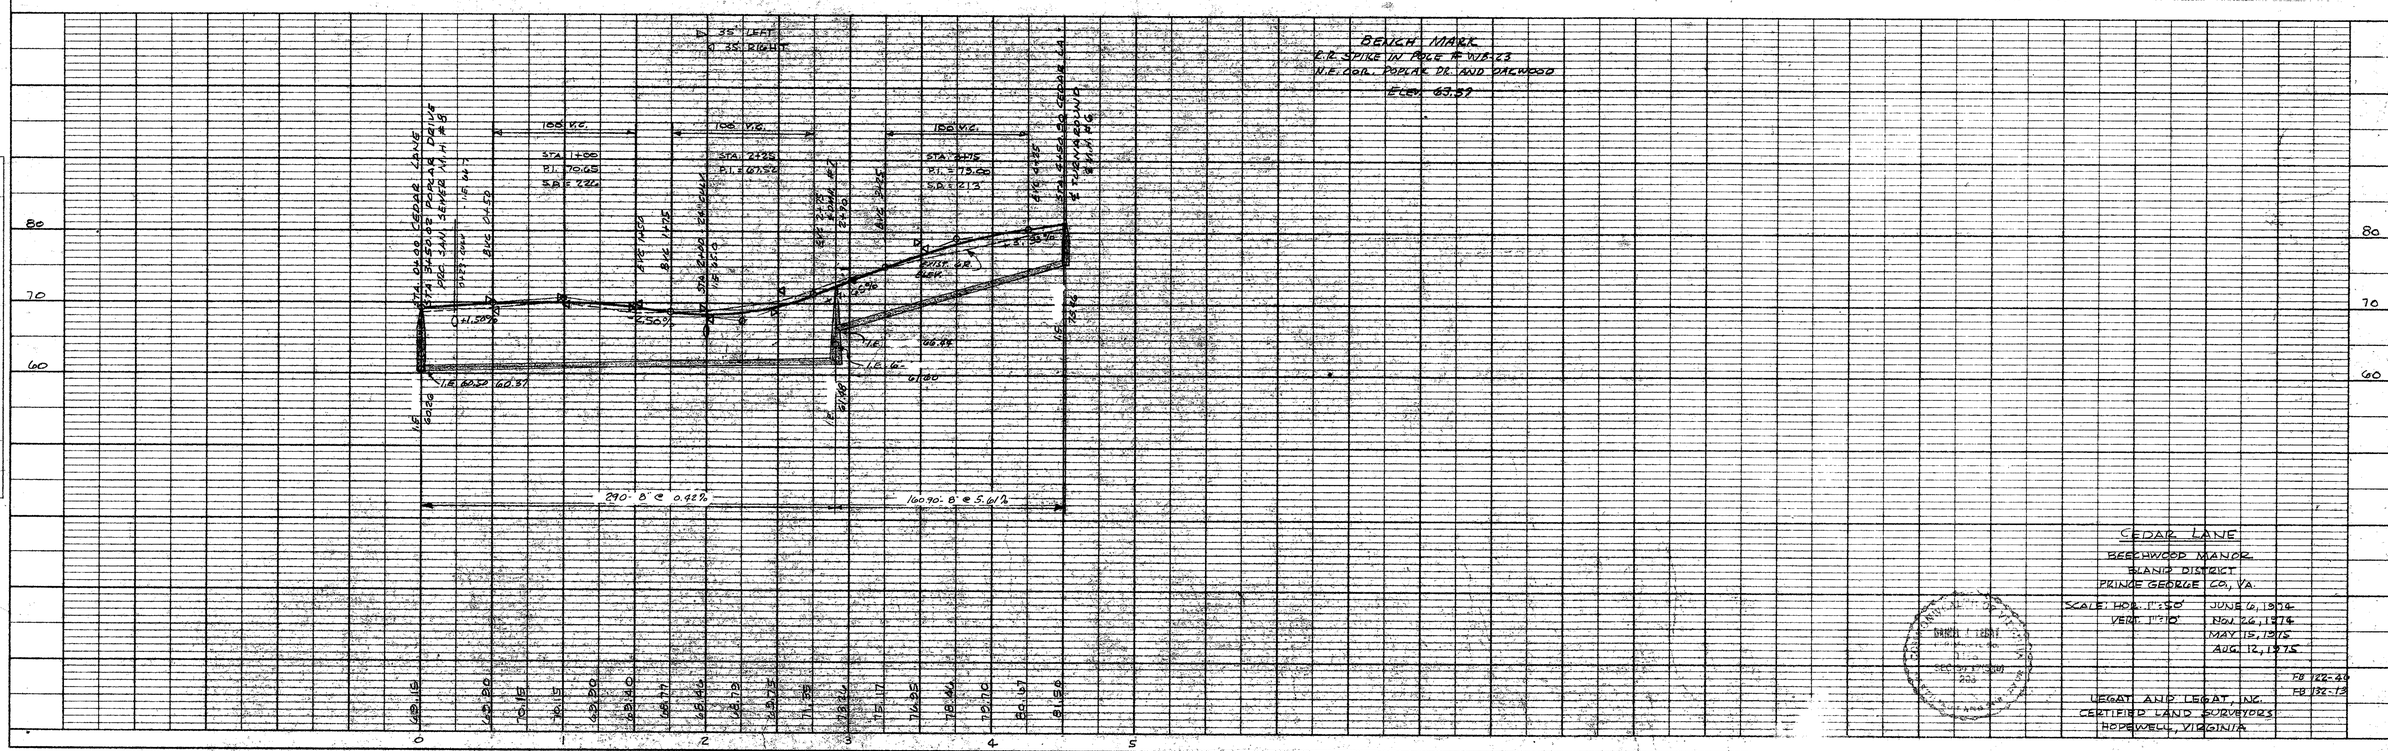

CEDAR LANE
BEECHWOOD MANOR
BLAND DISTRICT
PRINCE GEORGE CO., VA.

SCALE: HOR. 1" = 50' JUNE 6, 1976
VERT. 1" = 10' NOV. 26, 1974
MAY 15, 1975
AUG. 12, 1975

FB 122-49
FB 132-13

LEGAT AND LEGAT, INC.
CERTIFIED LAND SURVEYORS
HOPEWELL, VIRGINIA

PLATE 1 - PLAN - PROFILE - F.A.S.
CLEARPRINT PAPER CO., S.F. CAL.
NO. 1000H-1

SHEET 4 OF 20

37L