PLAN
SURVEYED
PLOTTED
NOTE BOOK ALIGNMENT CHECKED
NO. RT. OF WAY CHECKED
BY DATE

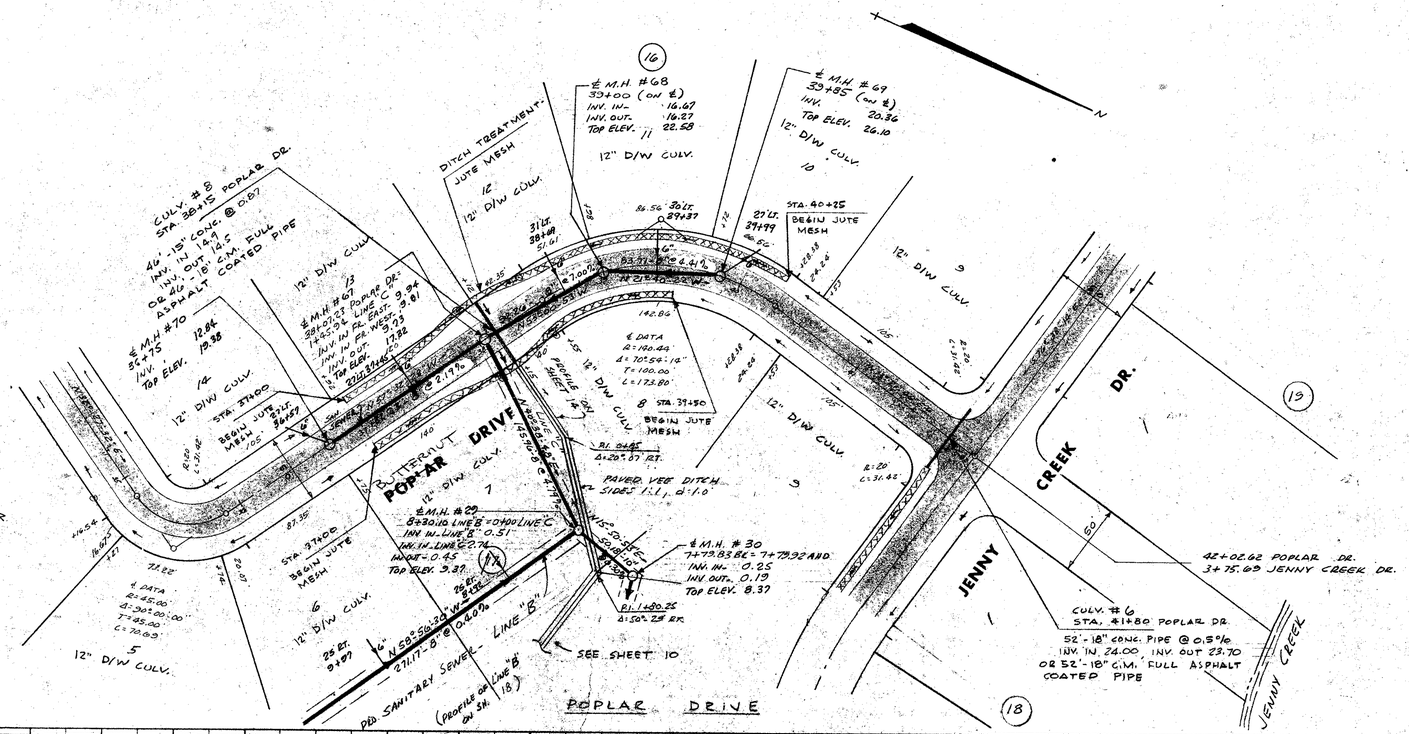

PLAN SCALE: 1"=50'
SURVEY - JUNE 29, 1976
CONST. FB #1 - P 66

BENCH MARK
SPIKE IN 12" WILLOW OAK
50' RT. 34+40 POPLAR DRIVE
ELEV. 17.06

SCALES: HORZ. 1"=50'
VERT. 1"=10'

DENOTES EXIST. ℄ GRADE AS OF NOV. 26, 1973
35 RT.
35 LT.

BENCH MARK
SPIKE IN 28" ELM
34' LT. 4+04 JENNY CREEK DRIVE
ELEV. 26.52

PROFILE
SURVEYED
PLOTTED
GRADES CHECKED
B.M. NOTED
STRUCTURE NOTATNS CHKD.
NOTE BOOK
NO.
BY DATE

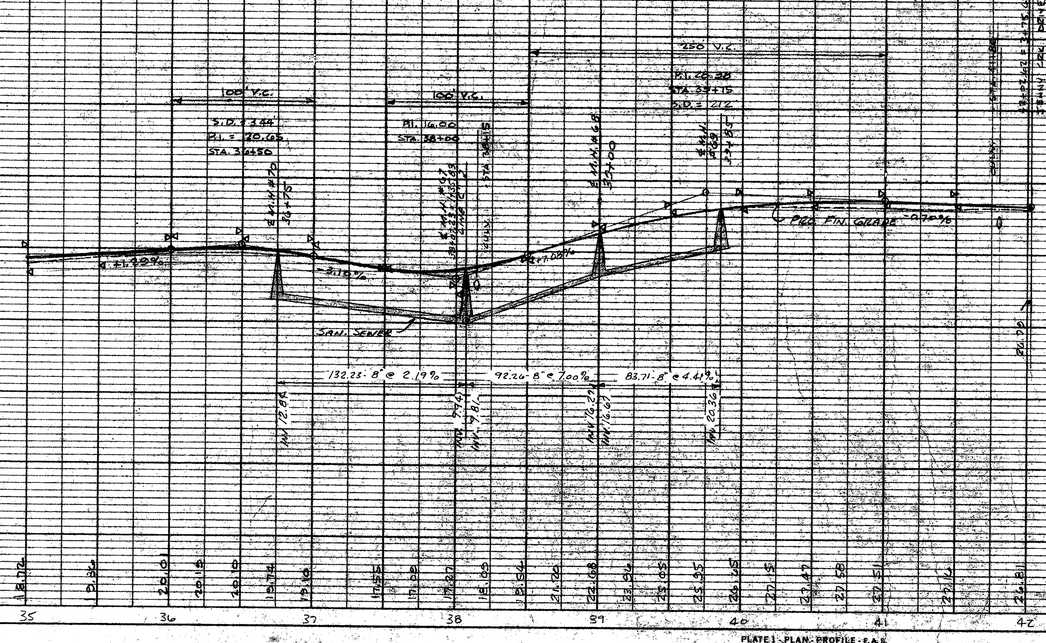

POPLAR DRIVE
BEECHWOOD MANOR - SEC. 8
BLAND DISTRICT
PRINCE GEORGE CO., VA.
SCALE: HOR. - 1"=50' VERT. - 1"=10'
NOV. 26, 1973
NOV. 15, 1976
MAY 15, 1975 AUG. 5, 1975
AUG. 15, 1975

LEGAT AND LEGAT, INC.
CERTIFIED LAND SURVEYORS
HOPEWELL, VIRGINIA

PLATE 1 - PLAN, PROFILE - F.A.S.
CLEARPRINT PAPER CO., S.F. CAL.
NO. 1000N-1

SHEET 7 OF 20

37E