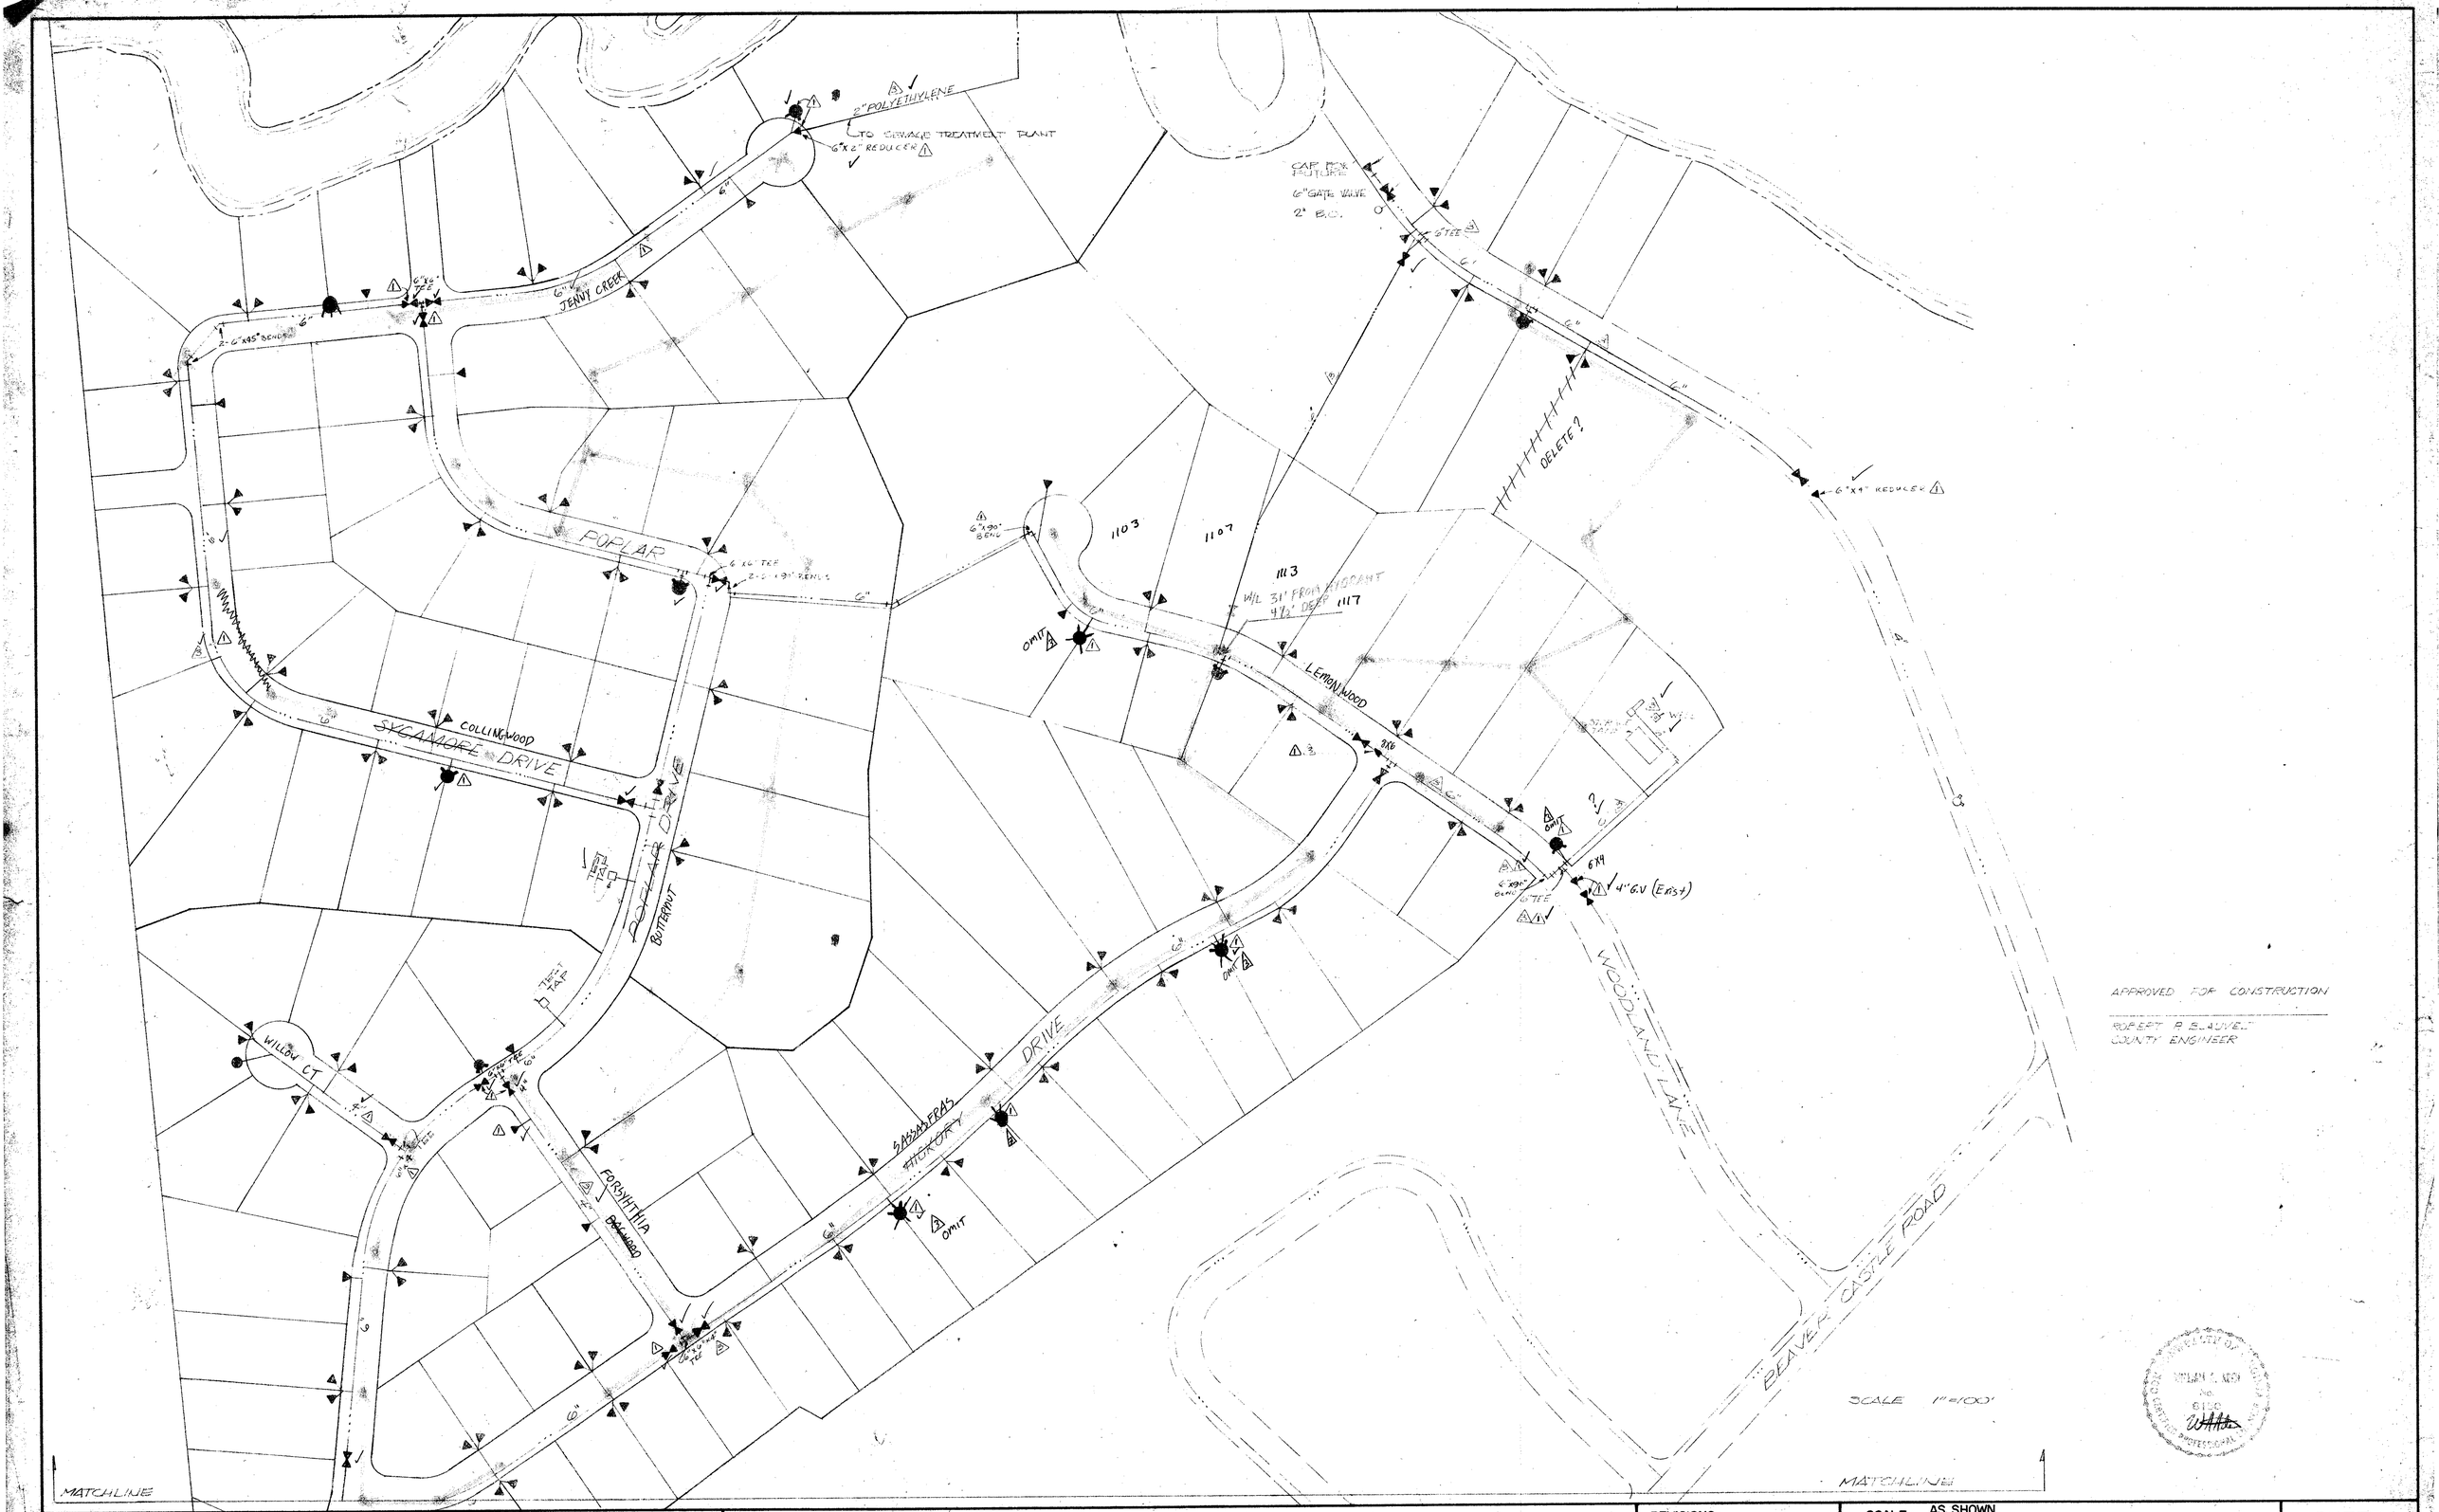

APPROVED FOR CONSTRUCTION

ROBERT P. BLAUVELT
COUNTY ENGINEER

DRAPER – ADEN ASSOCIATES, INC. ENGINEERS · SURVEYORS · PLANNERS BLACKSBURG, VIRGINIA	DESIGNED WAA DRAWN E.T CHECKED WAA DATE 15 APRIL 75	WATER DISTRIBUTION FACILITIES BEECHWOOD MANOR SUBDIVISION – HOPEWELL, VIRGINIA	REVISIONS: 1 30 OCT. 1975 2 5 NOV. 1975	SCALE: AS SHOWN PLAN Nº T-74-366	SHEET 2 OF 4

SOUTHERN PHOTO PRINT OF VIRGINIA N12542