EXISTING FORCE MAIN PLANS
APPROVED BY SWCB MAY 23, 1989

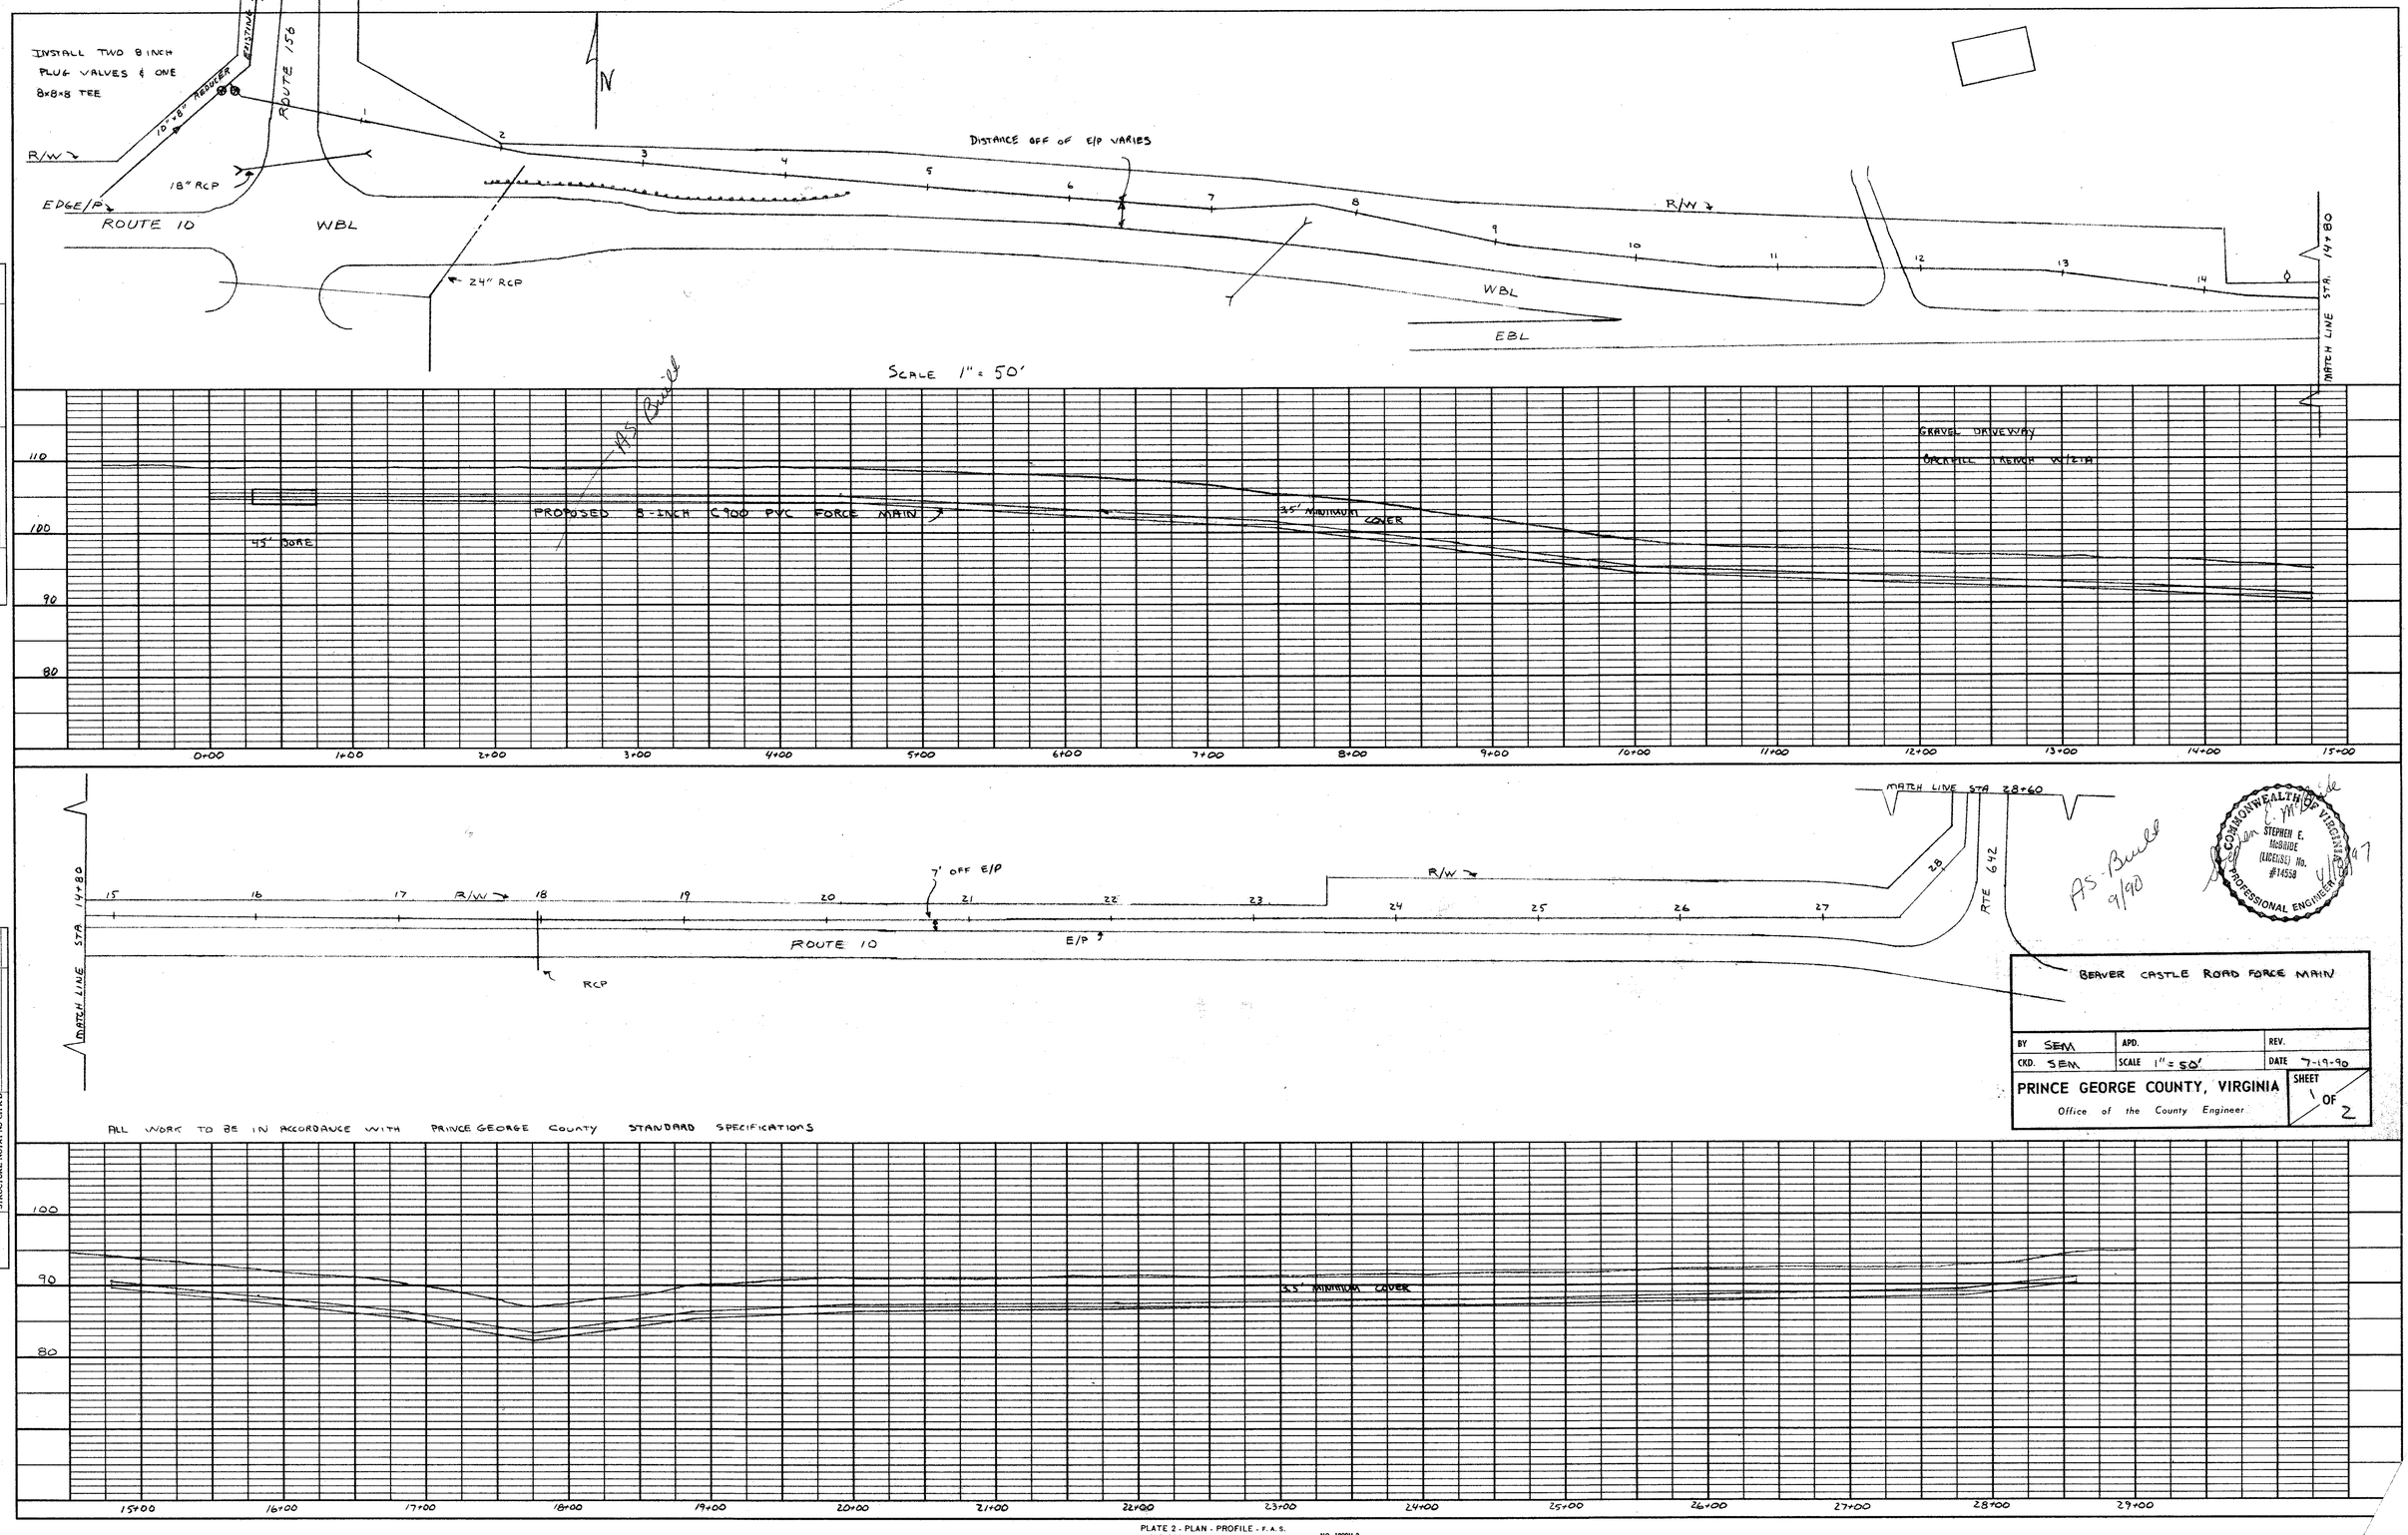

ALL WORK TO BE IN ACCORDANCE WITH PRINCE GEORGE COUNTY STANDARD SPECIFICATIONS

PLAN	BY	DATE
SURVEYED		
PLOTTED		
ALIGNMENT CHECKED		
R/L OF WAY CHECKED		
NOTE BOOK		
NO.		

PROFILE	BY	DATE
SURVEYED		
PLOTTED		
GRADES CHECKED		
R.A.S. REVIEWED		
STRUCTURE NOTATNS CH'KD		
NOTE BOOK		
NO.		

BEAVER CASTLE ROAD FORCE MAIN

BY SEM	APD.	REV.
CKD. SEM	SCALE 1" = 50'	DATE 7-19-90

PRINCE GEORGE COUNTY, VIRGINIA
Office of the County Engineer

SHEET 1 OF 2

PLATE 2 - PLAN - PROFILE - F. A. S.
CLEARPRINT PAPER CO., S. F. CAL. NO. 1000H-2