REVISED MARCH 10, 1987
EXACT LATERAL
~~ALL LATERAL LOCATIONS TO BE DETERMINED~~
REVISED JULY 22, 1987
T.L.E. = TRIAL

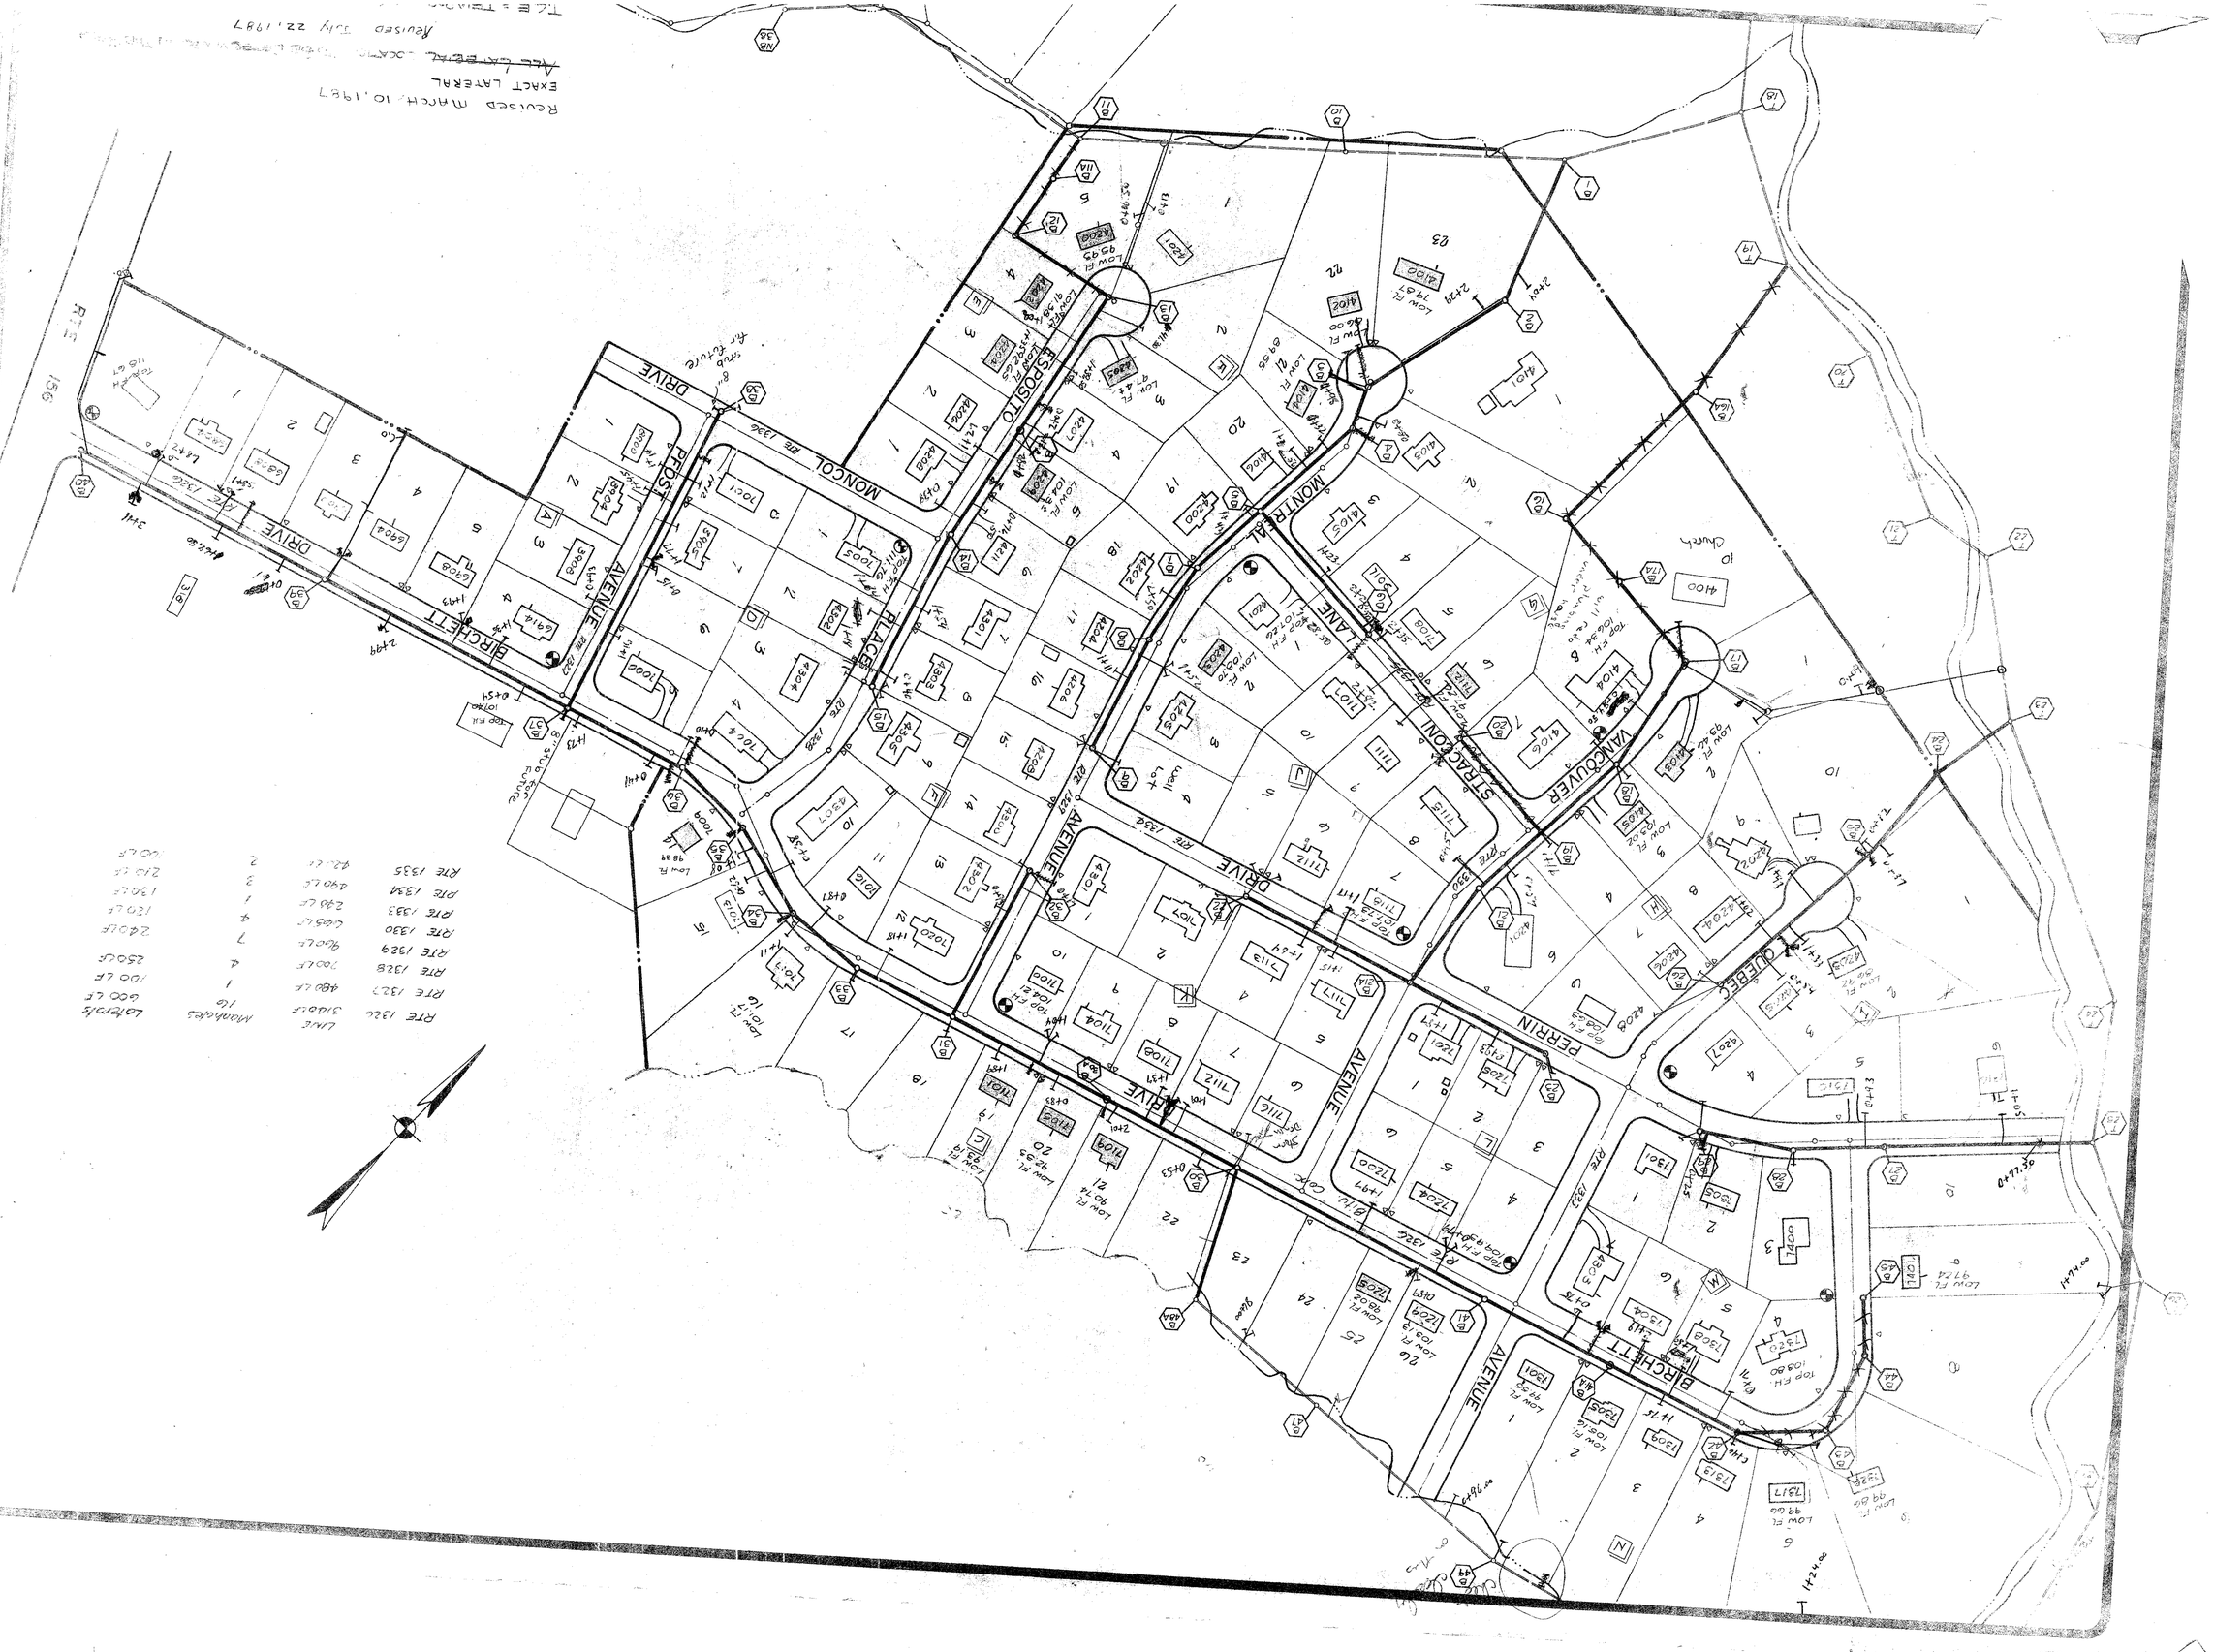
RTE 136
BRICHETT DRIVE
BRICHETT AVENUE
POSTI AVENUE
POSTI DRIVE
MONCOL RTE 136
ESPOSITO
BLAGE
MONTREAL LANE
STRACCONI
VANCOUVER
PERRIN AVENUE
QUEBEC
RTE 232
RTE 232
RTE 232