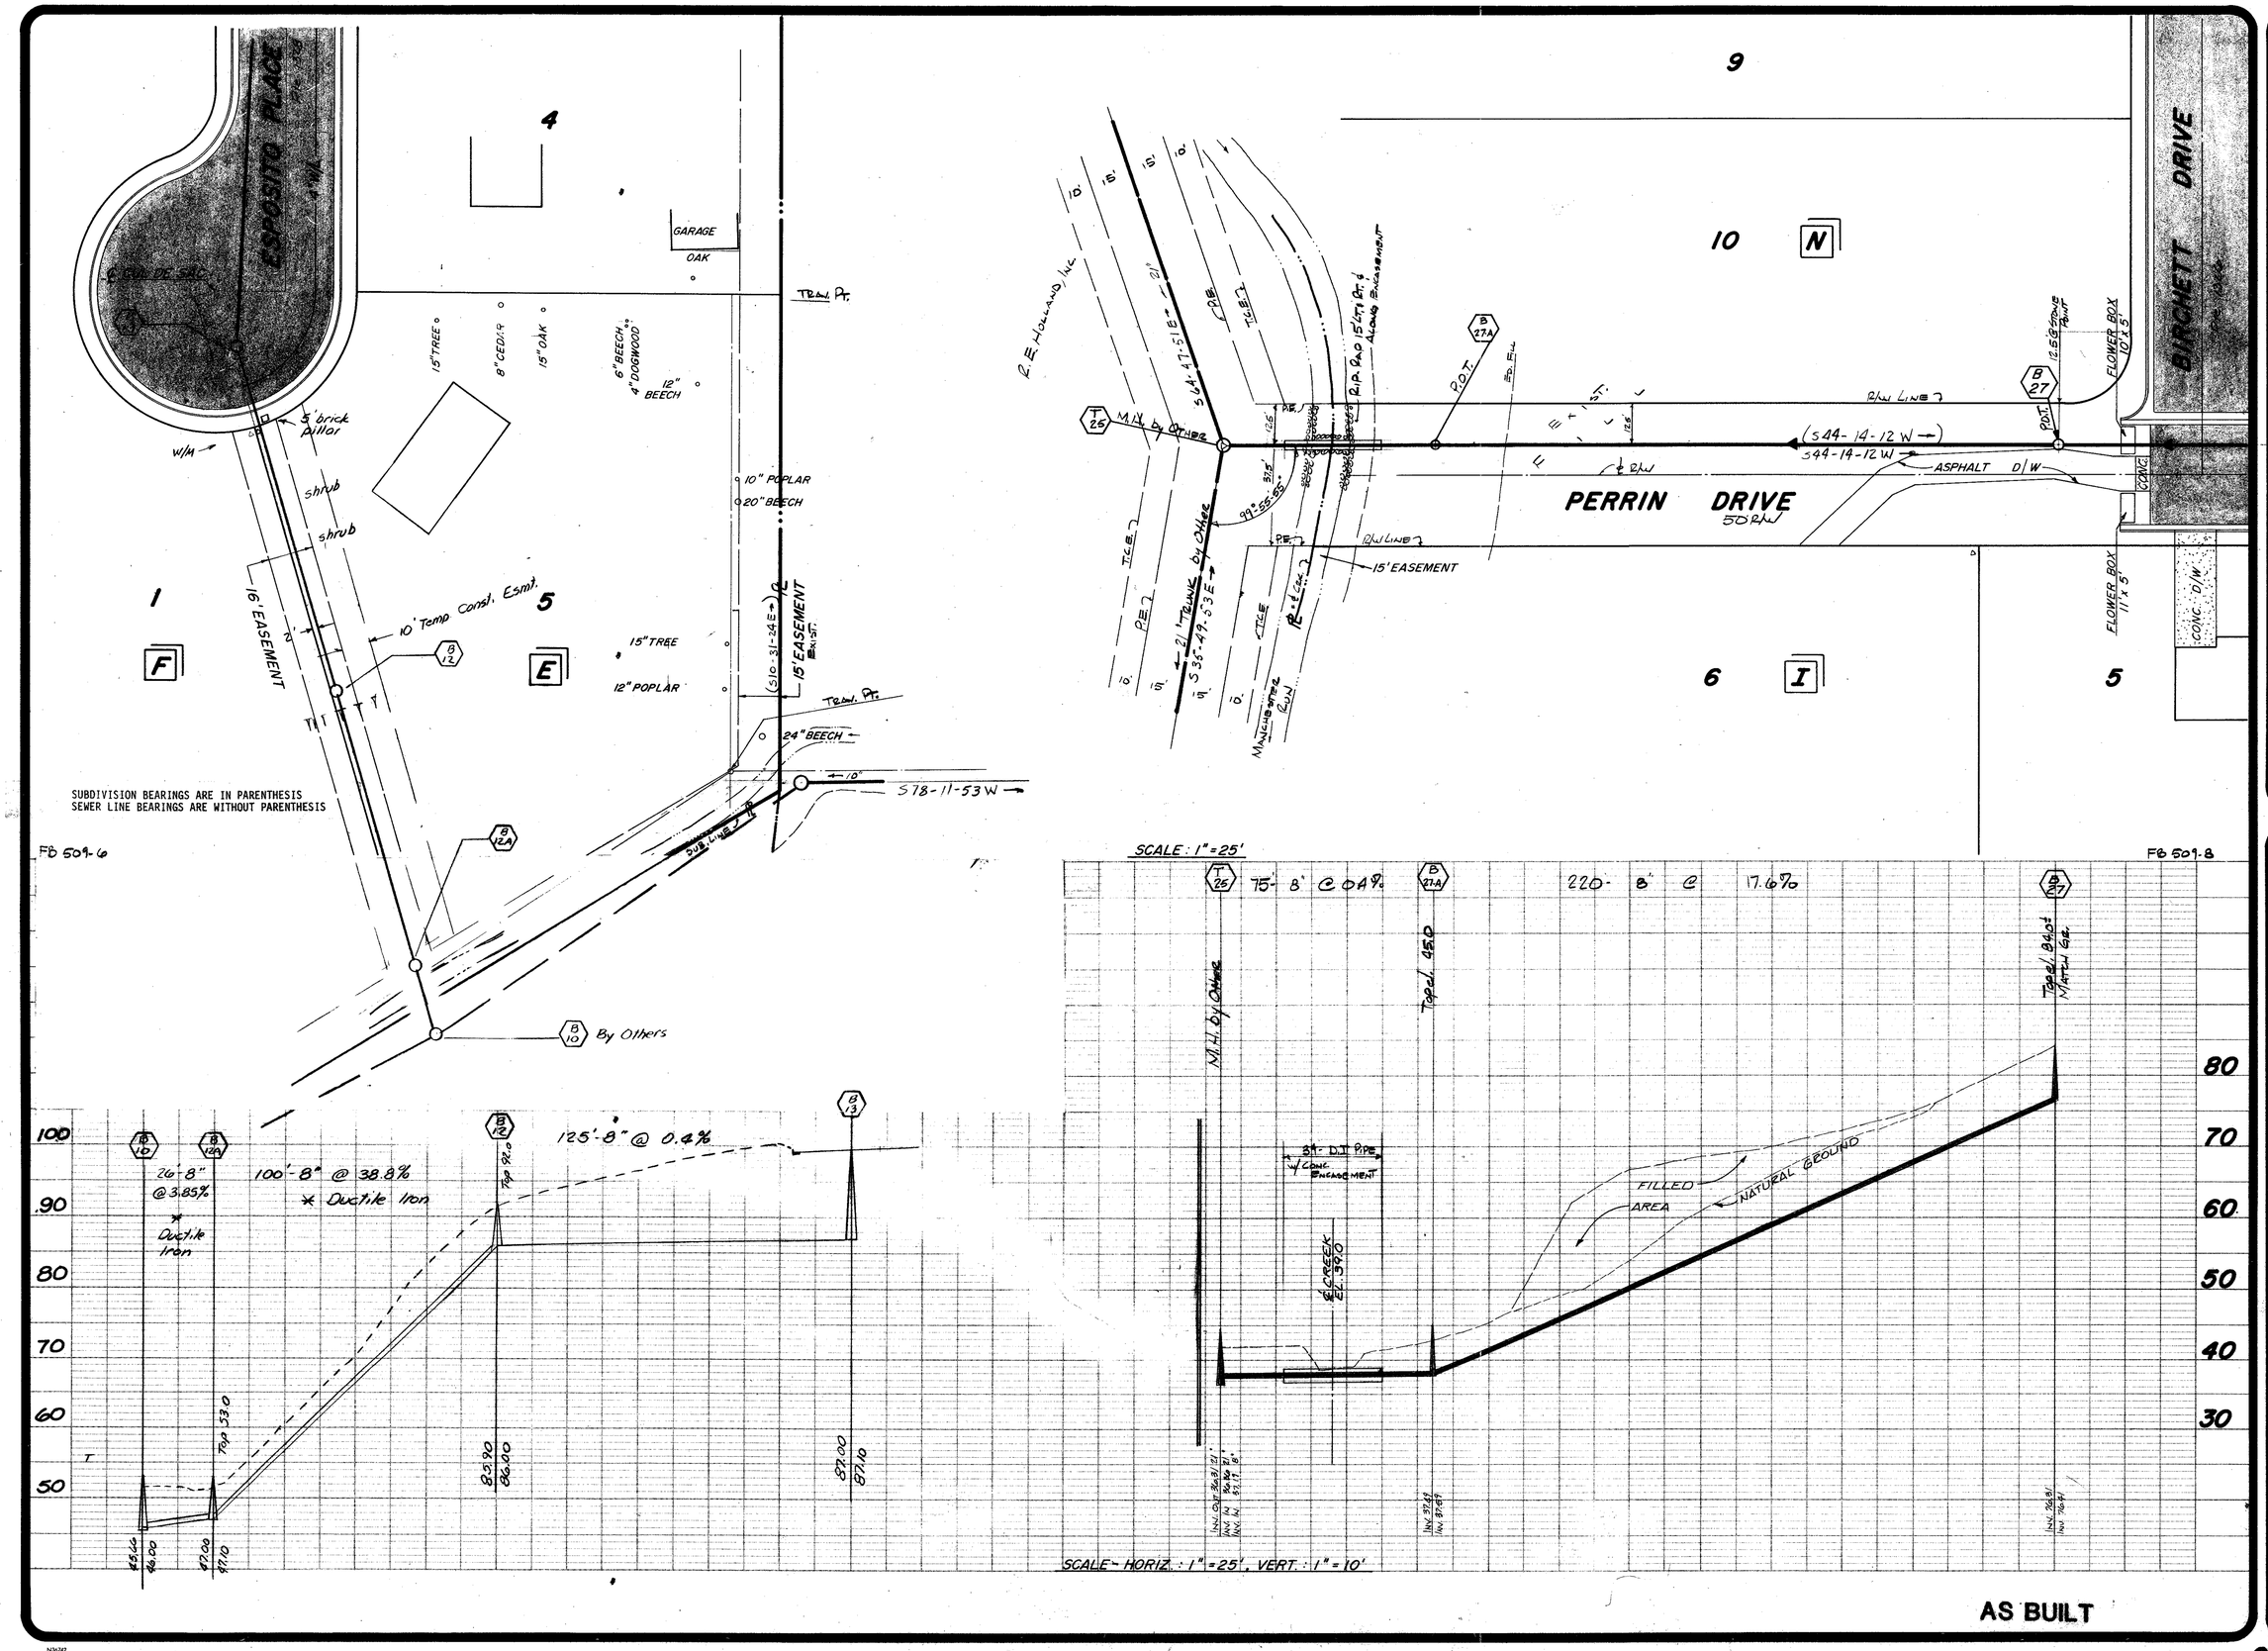

J. K. TIMMONS & ASSOCIATES, INC.
ENGINEERS · SURVEYORS · PLANNERS
711 NORTH COURTHOUSE RD. (804) 794-3500 RICHMOND, VIRGINIA 23235
8803 STAPLES MILL RD. (804) 262-7396 RICHMOND, VIRGINIA 23228

7/18/86

REVISIONS

COMMONWEALTH OF VIRGINIA
WALTER M. ALTMAN III
LICENSE NO 11039
PROFESSIONAL ENGINEER

STAMP
AS NOTED
SCALE
G.F.C.
DRAWN BY
DATE DRAWN
J.M.A.
DESIGNED
W.M.A. III
CHECKED
SHEET NUMBER
8407-06
JOB NUMBER

Perrin & Esposito Outfall

Sheet 3 of 10