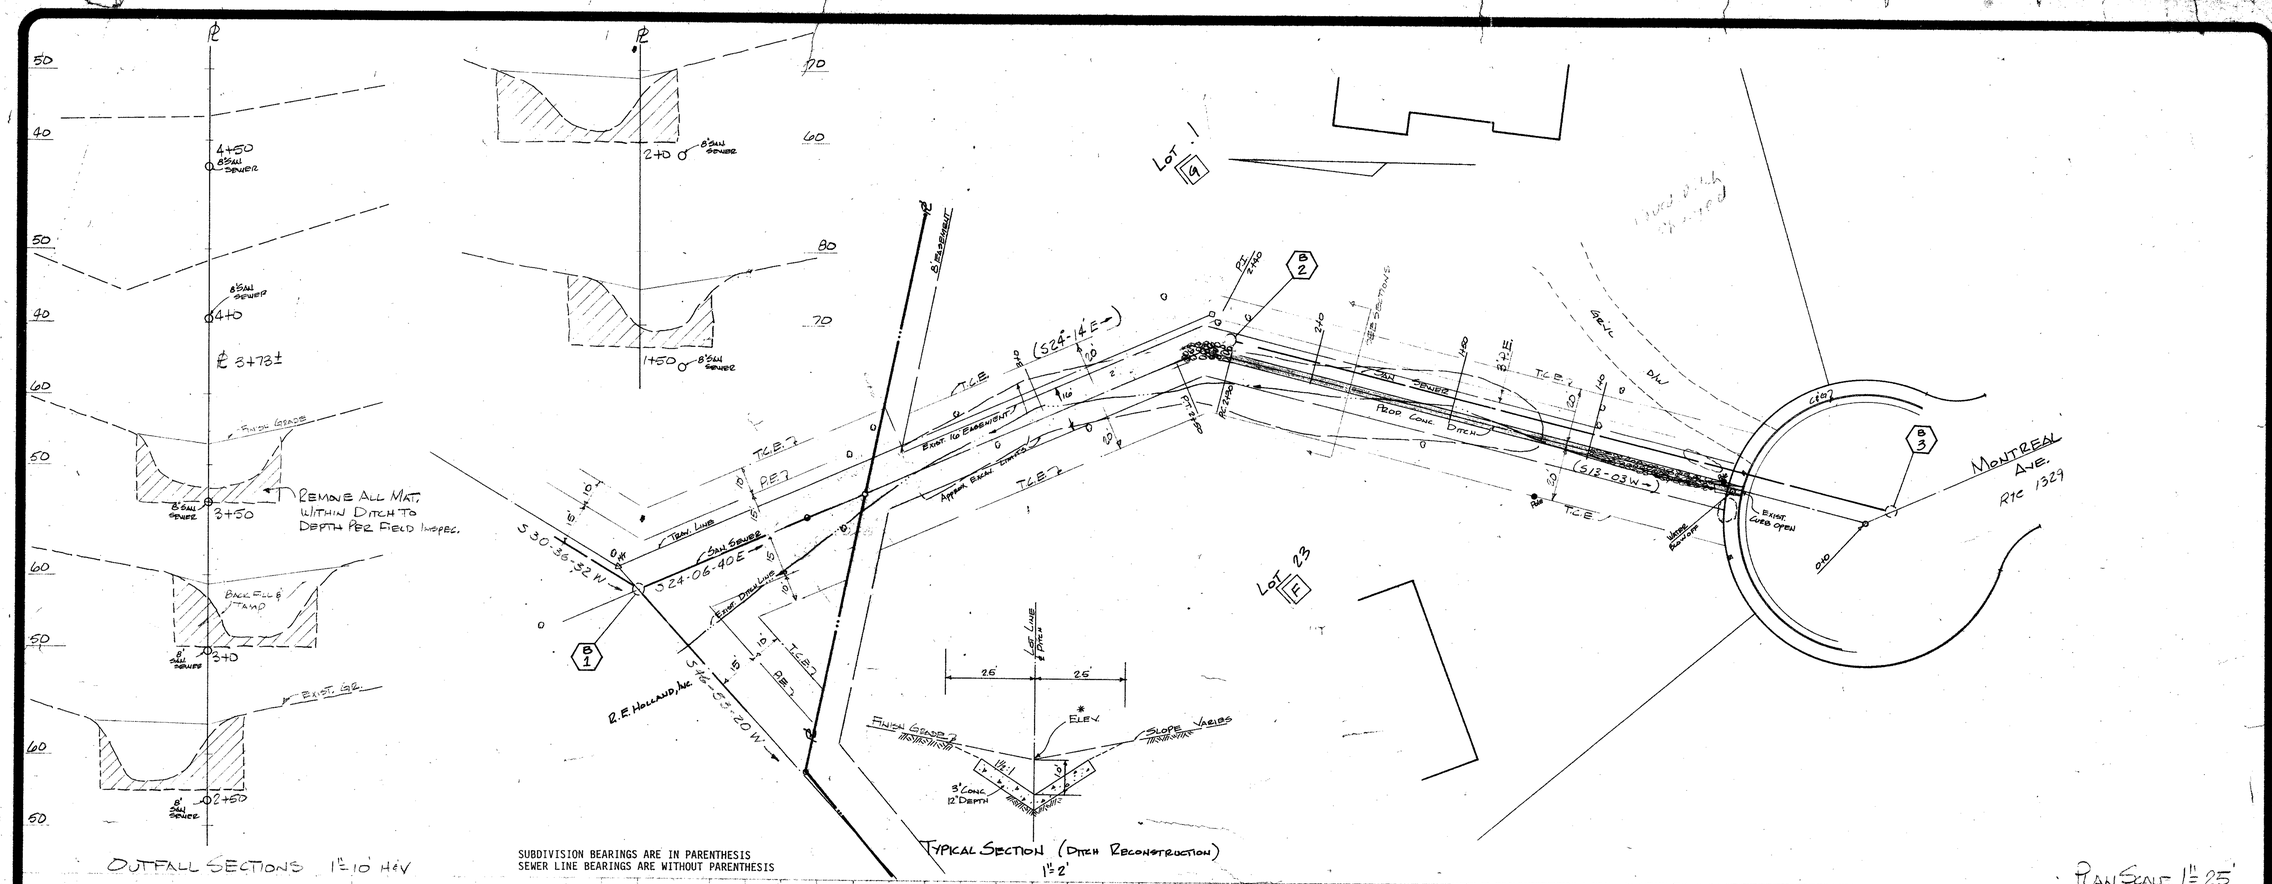

J. K. TIMMONS & ASSOCIATES, INC.
ENGINEERS · SURVEYORS · PLANNERS
111 NORTH COURTHOUSE RD. (804) 794-3500 RICHMOND, VIRGINIA 23236
6003 STAPLES MILL RD. (804) 262-7396 RICHMOND, VIRGINIA 23228

REVISIONS

COMMONWEALTH OF VIRGINIA
WALTER M. ALTMAN III
LICENSE NO. 11039
PROFESSIONAL ENGINEER

STAMP
AS NOTED
SCALE
JMA
DRAWN BY
FEB. 22-85
DATE DRAWN
JMA
DESIGNED
WMA
CHECKED
SHEET NUMBER
8407-06
JOB NUMBER