Material
Saddle Tee - 1 Ea
6 PVC Pipe - 12 LF
Pavement Repair

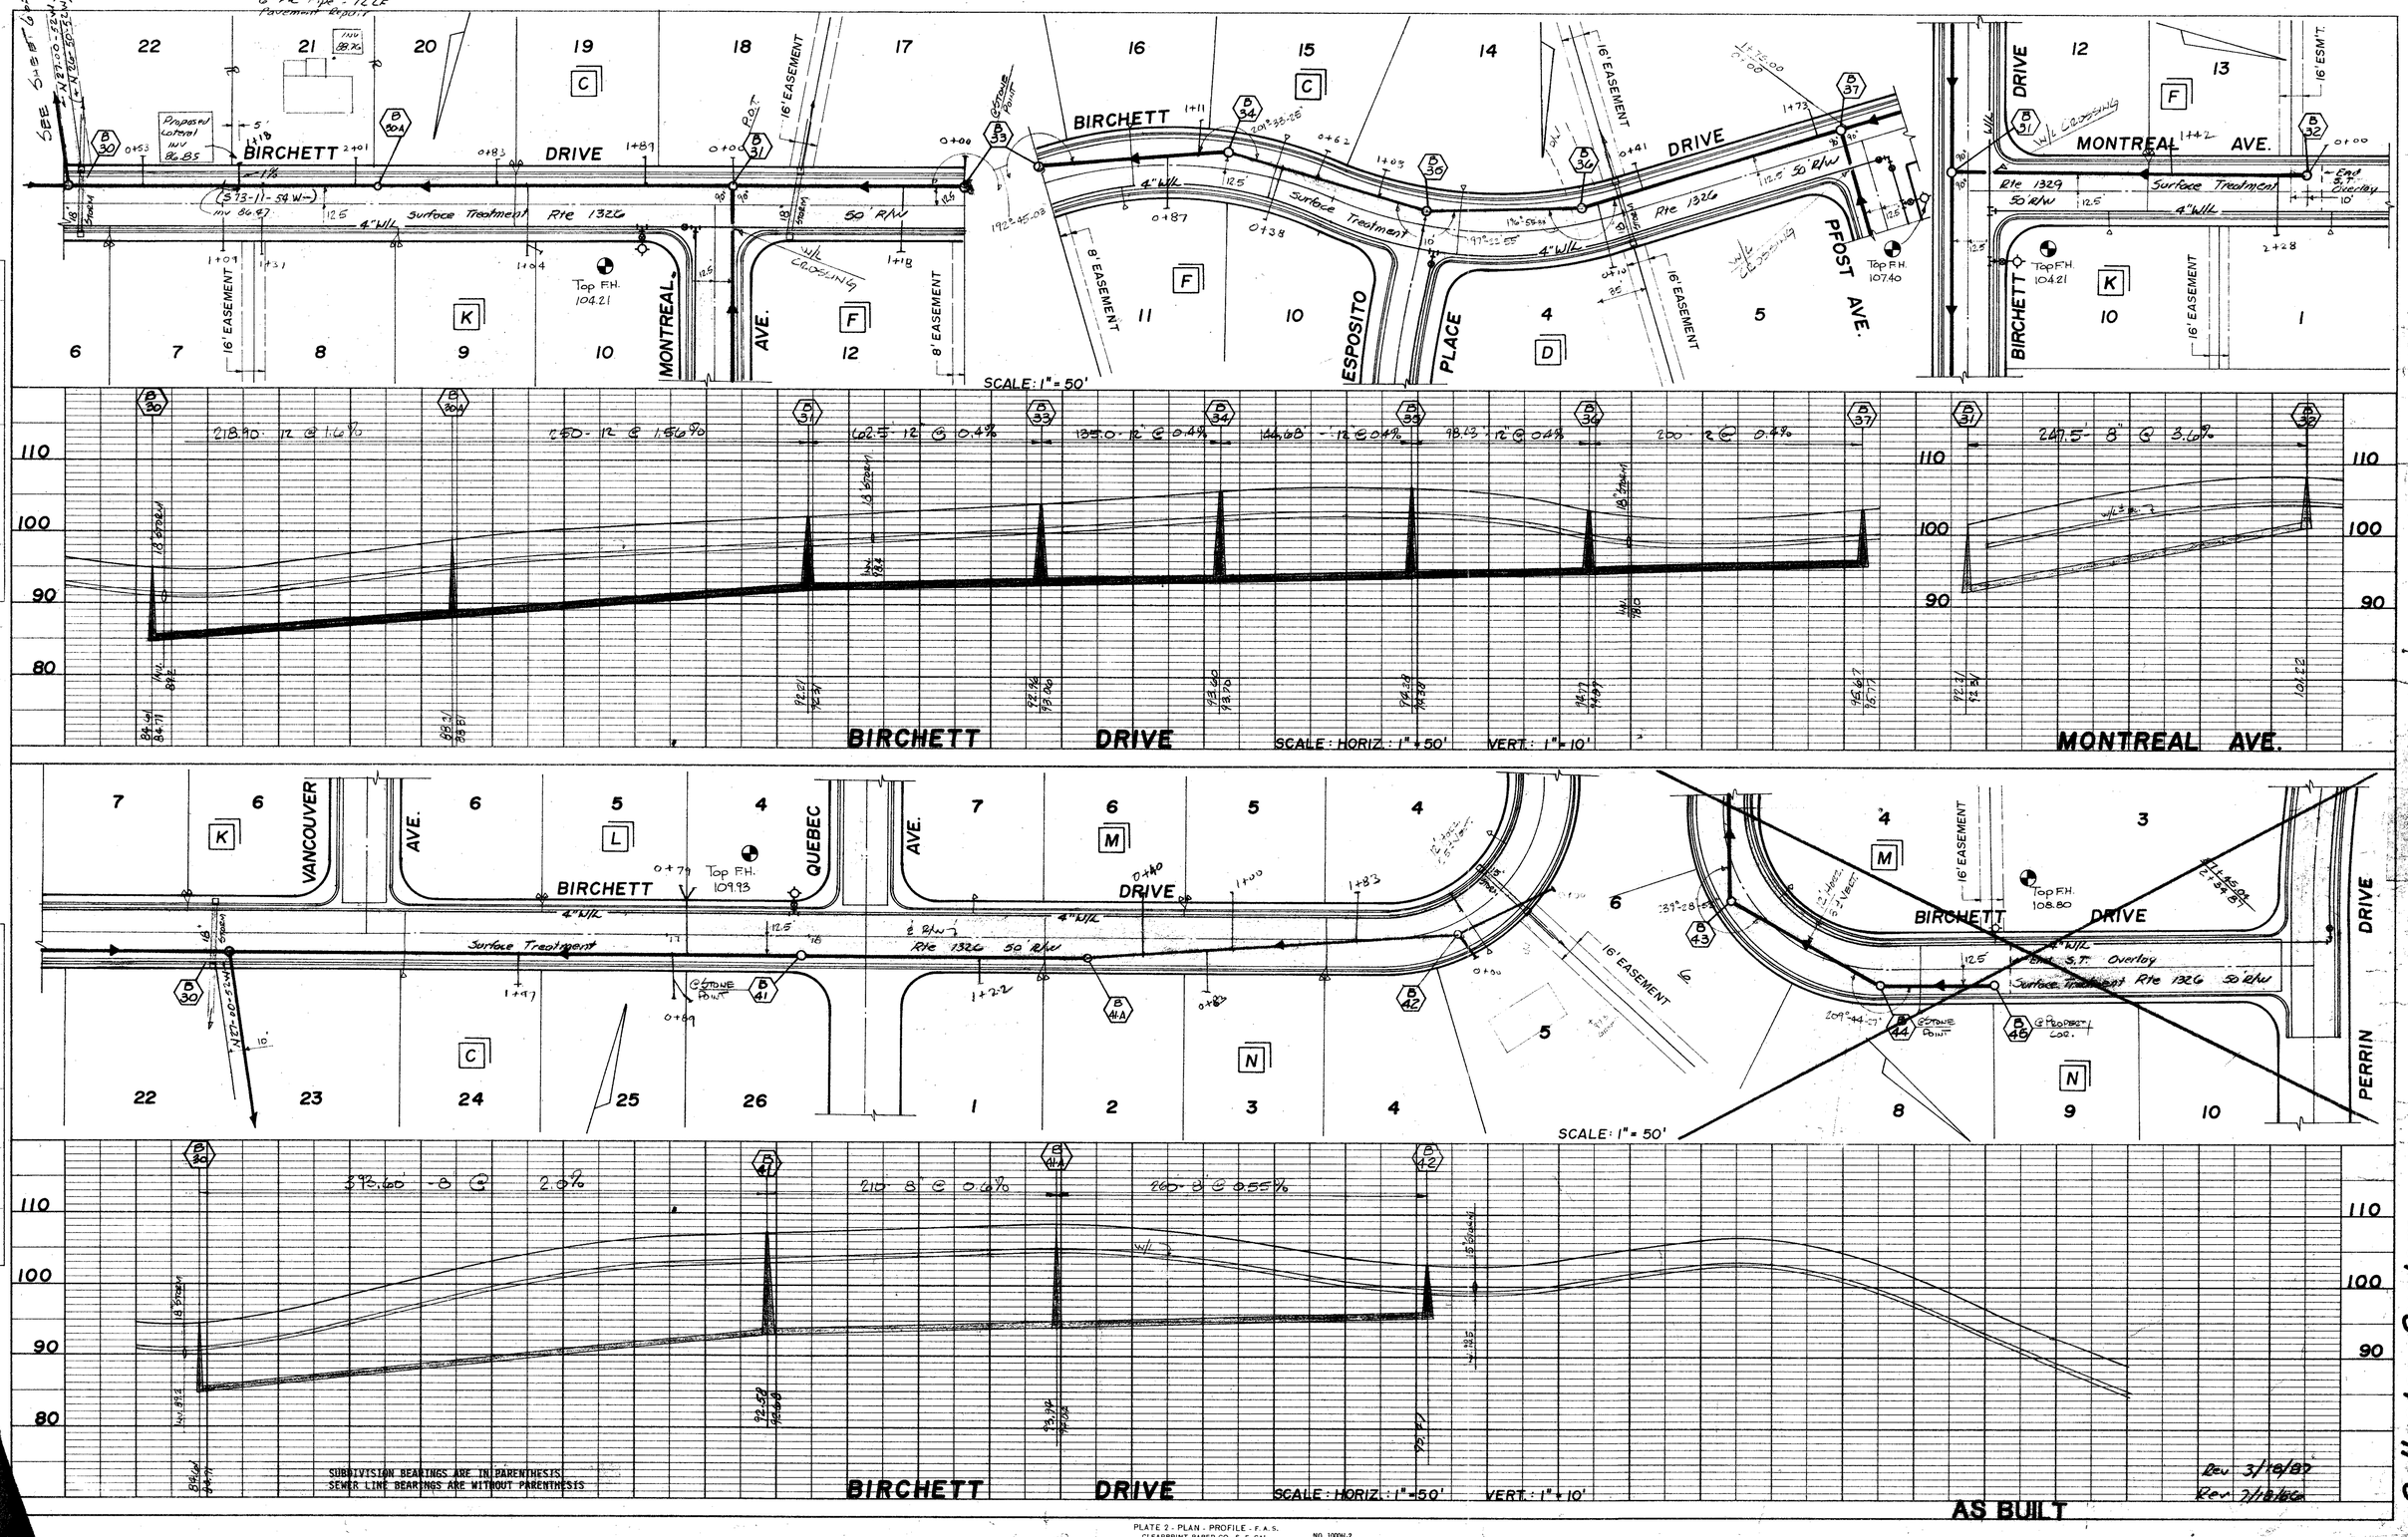

PLAN
SURVEYED
PLOTTED
NOTE BOOK
NO.
DATE
BY

PROFILE
SURVEYED
PLOTTED
NOTE BOOK
NO.
DATE
BY

PLATE 2 - PLAN - PROFILE - F.A.S.
CLEARPRINT PAPER CO., S. F. CAL.
NO. 1000H-2

Collector System

Sheet 9 of 10