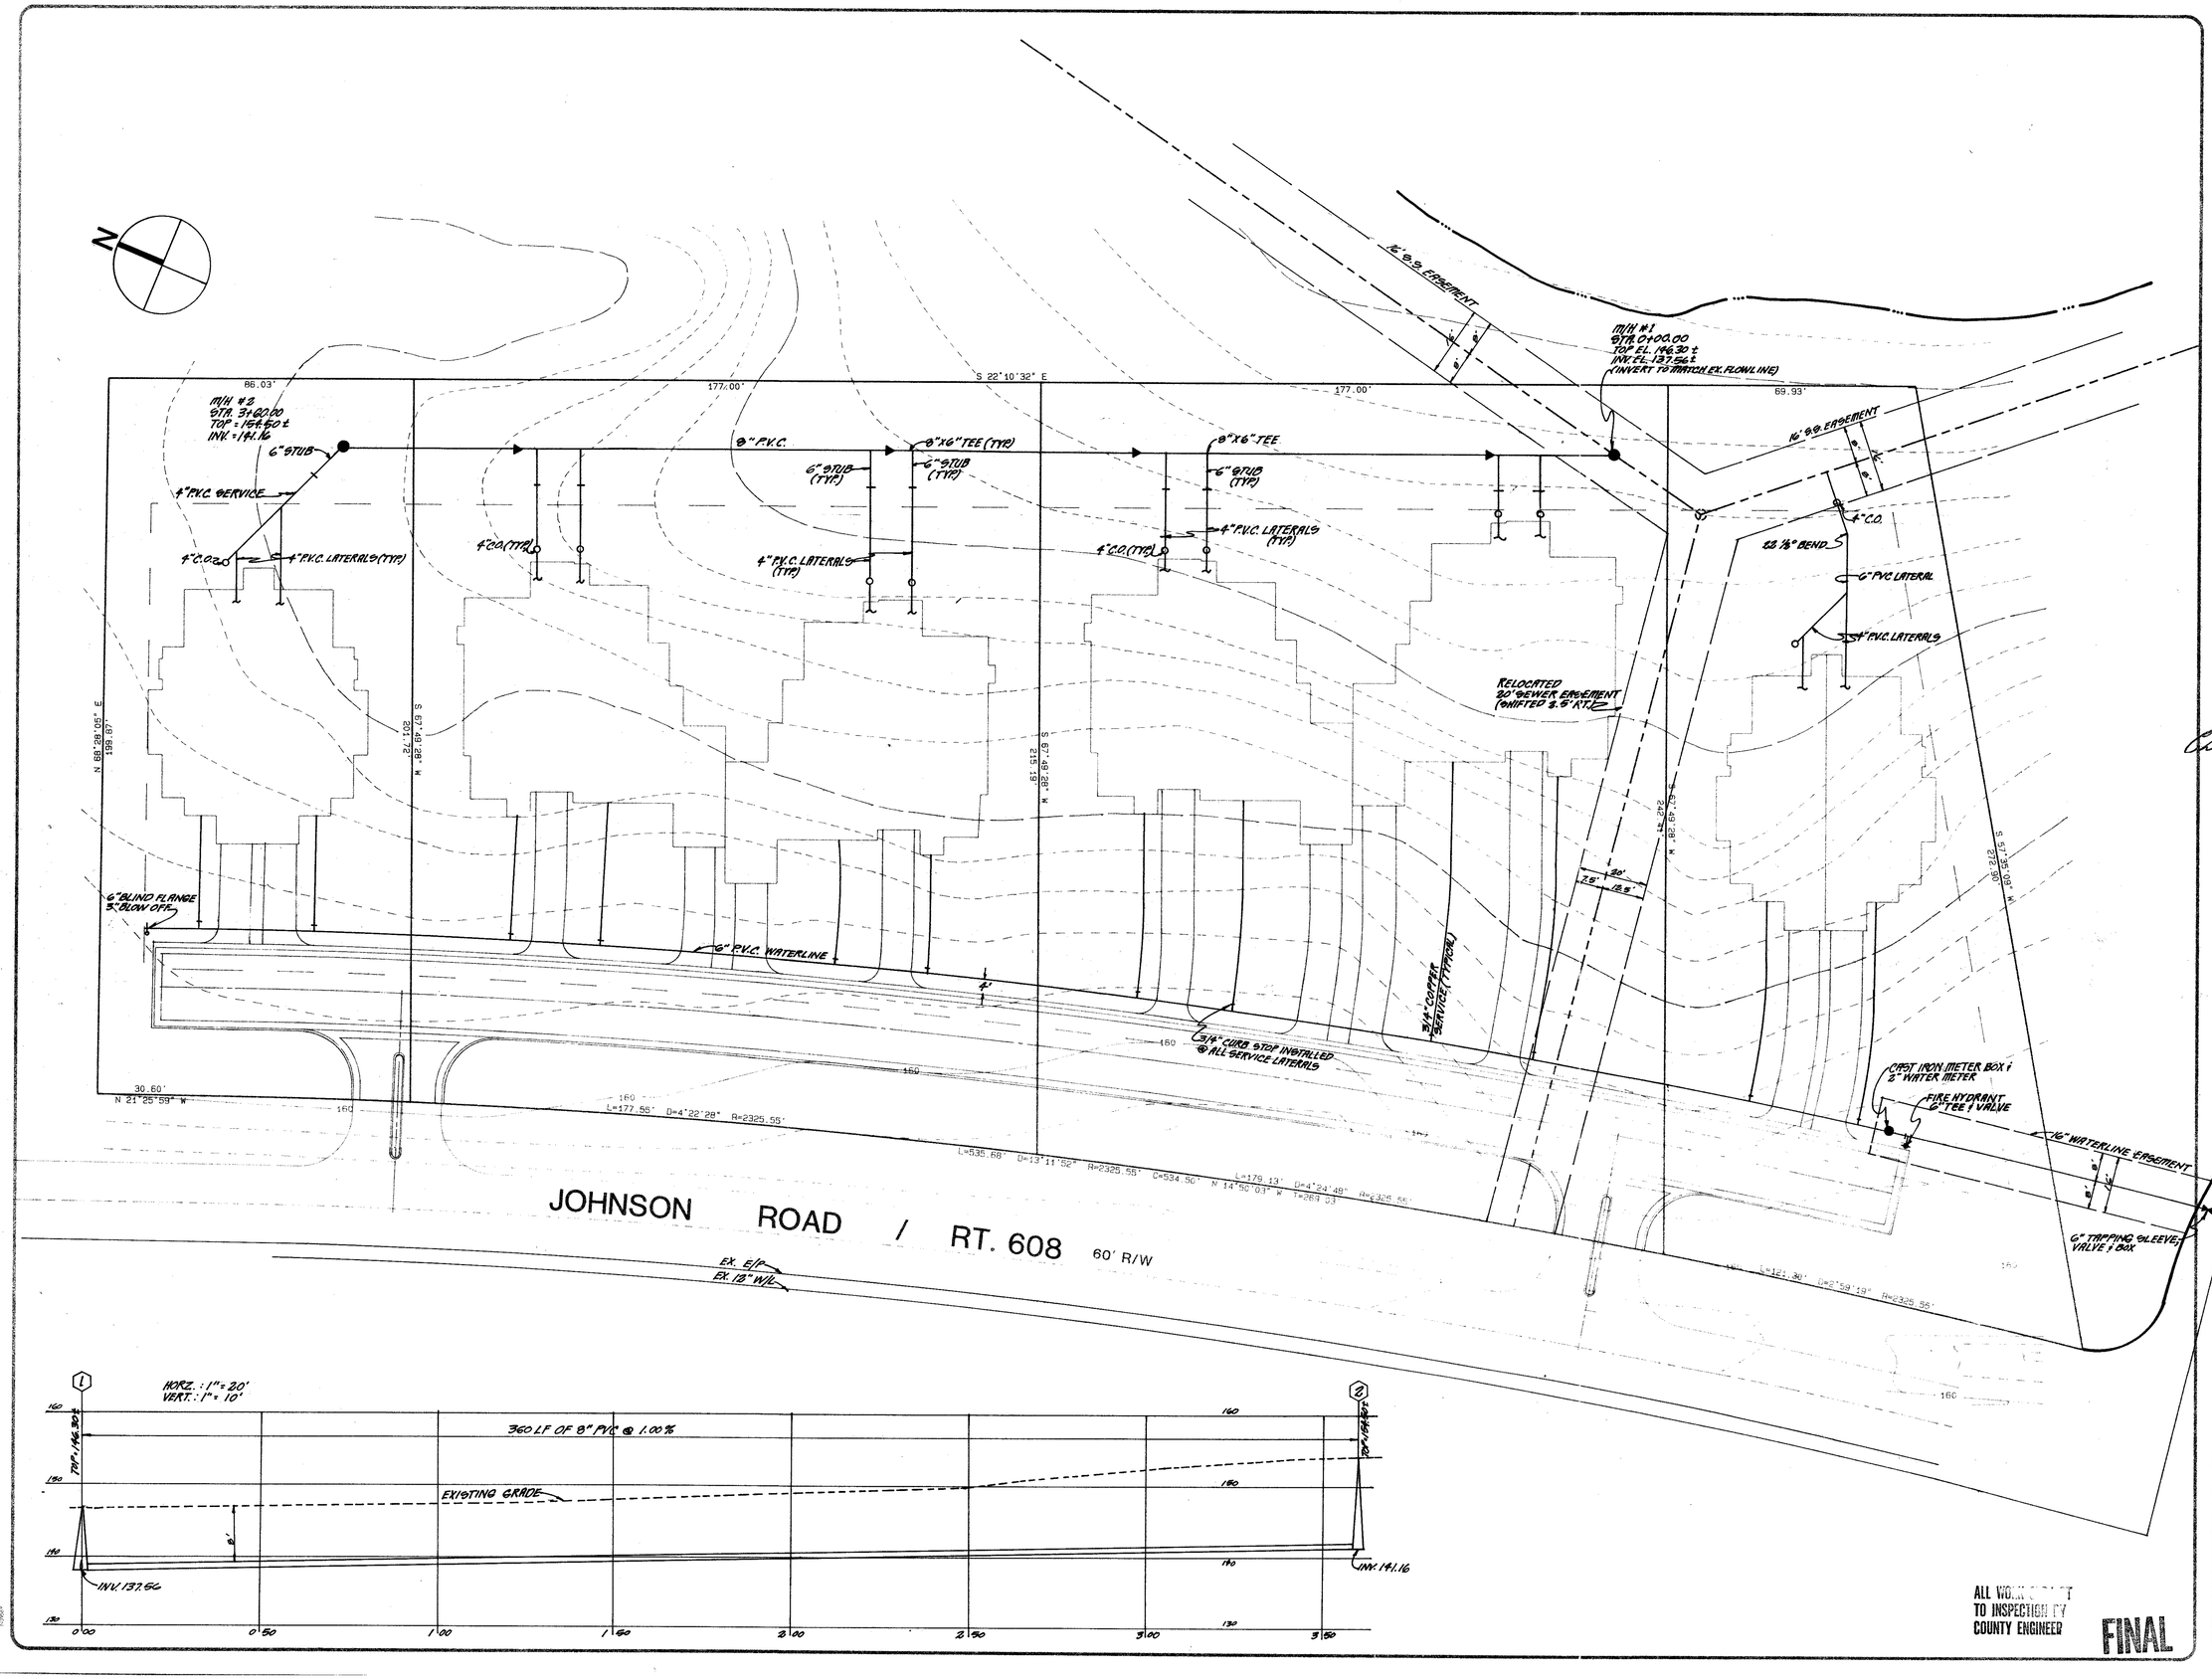

CHARLES C. TOWNES & ASSOCIATES, P.C.
Engineers, Planners, Land Surveyors
830 Southlake Boulevard, Suite C
Richmond, Virginia 23236
804-343-7371

COMMONWEALTH OF VIRGINIA
CHARLES E. TOWNES
CERTIFICATE No. # 10478
PROFESSIONAL ENGINEER

BLAND RIDGE CONDOS
RIVES DISTRICT
PRINCE GEORGE COUNTY, VA

LAYOUT & UTILITIES PLAN

REVISIONS

DATE	ITEM
11/12/90	S.S. LAYOUT & PROFILES
11/16/90	MOVED W.M., F.H., C.O., 5'→3'

DATE: OCT. 29, 1990
SCALE: 1" - 20'
DRAWN BY: D.T.
CHECKED BY: C.E.T.
F.B. #
SHEET #: 2 OF 3

J.N. 90-113