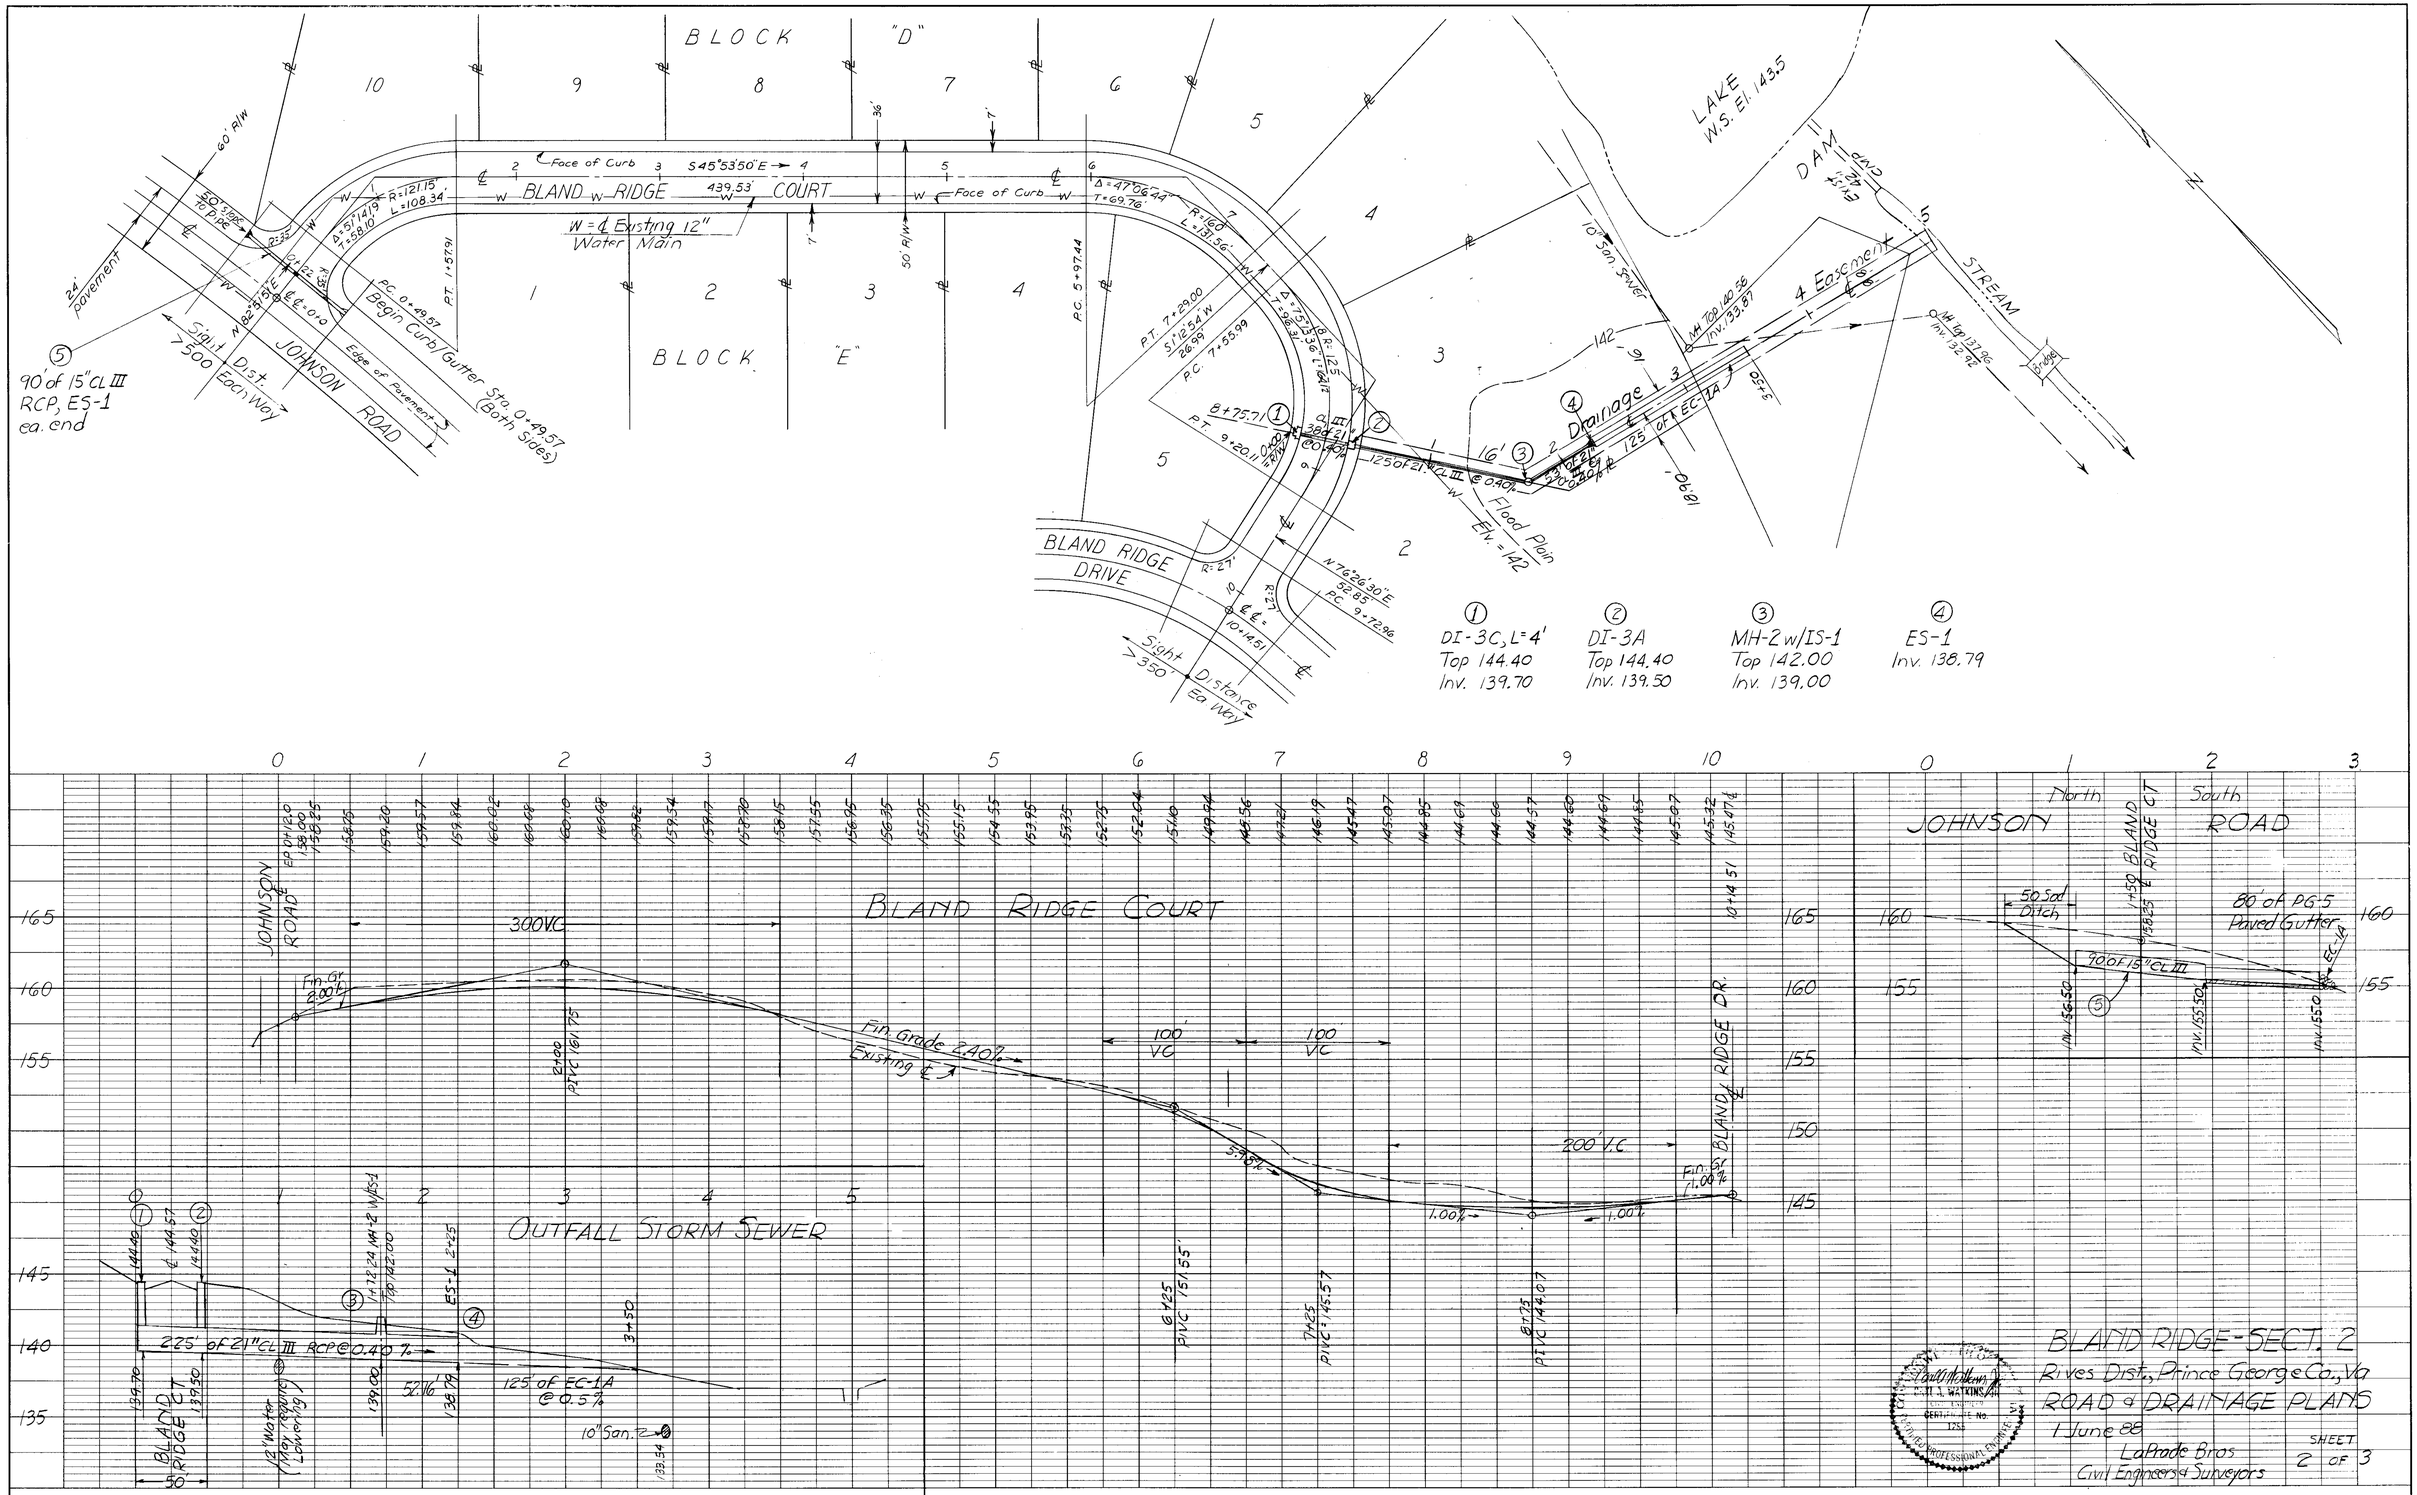

PLAN
NOTE BOOK
No.
SURVEYED
PLOTTED
ALIGNMENT CHECKED
RT OF WAY CHECKED
DATE
BY

PROFILE
NOTE BOOK
No.
SURVEYED
PLOTTED
GRADES CHECKED
S. M.'s NOTED
STRUCTURE NOTATIONS CHECKED
DATE
BY

Keuffel & Esser Company
48 7024 Made in U.S.A.