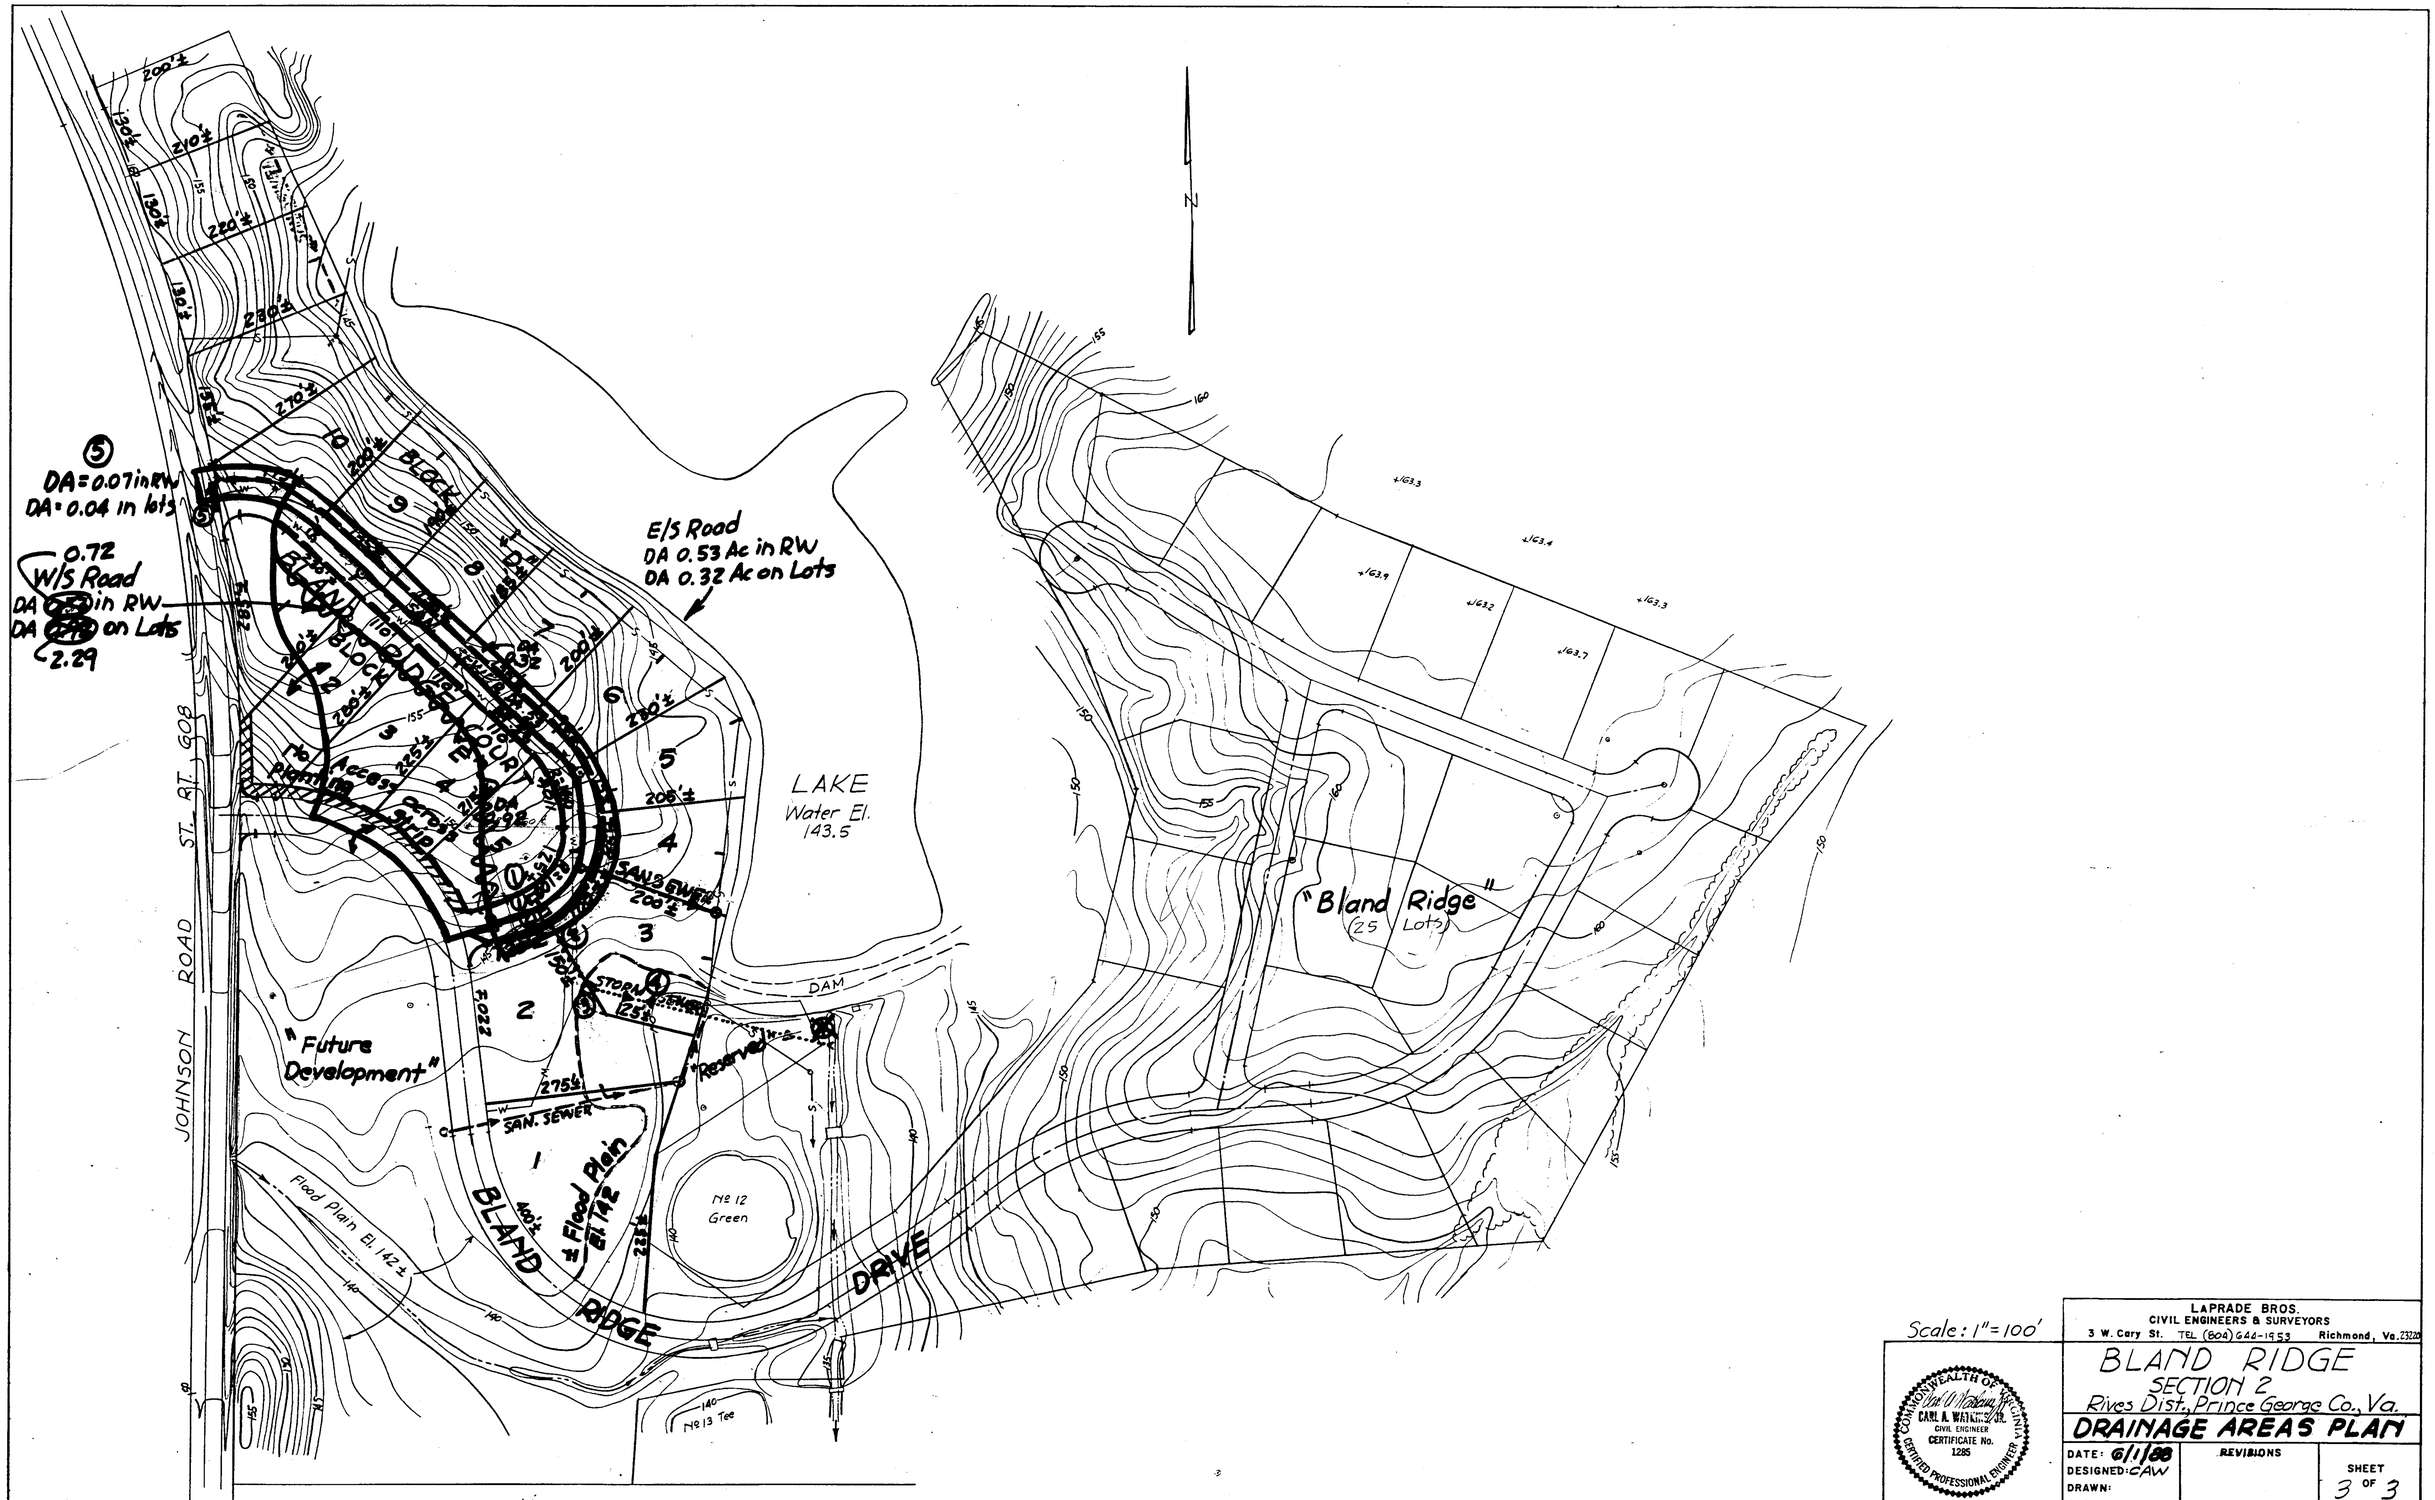
N
JOHNSON ROAD ST. RT. 608
BLAND RIDGE DRIVE
BLAND RIDGE COURT
BLOCK 9
BLOCK 10
BLOCK 11
BLOCK 12
BLOCK 13
No Access Plan Strip
LAKE
Water El. 143.5
DAM
"Future Development"
"Reserved"
"Bland Ridge"
(25 Lots)
E/S Road
DA 0.53 Ac in RW
DA 0.32 Ac on Lots
W/S Road
DA 0.72 in RW
DA 2.29 on Lots
DA=0.07 in RW
DA=0.04 in lots
SAN. SEWER
STORM SEWER
Flood Plain El. 142±
Flood Plain El. 142±
No 12 Green
No 13 Tee
Scale: 1"=100'
LAPRADE BROS.
CIVIL ENGINEERS & SURVEYORS
3 W. Cary St. TEL (804) 644-1953 Richmond, Va. 23220
BLAND RIDGE
SECTION 2
Rives Dist., Prince George Co., Va.
DRAINAGE AREAS PLAN
COMMONWEALTH OF VIRGINIA
CARL A. WATKINS, JR.
CIVIL ENGINEER
CERTIFICATE No. 1285
CERTIFIED PROFESSIONAL ENGINEER
DATE: 6/1/88
DESIGNED: CAW
DRAWN:
CHECKED:
REVISIONS
SHEET 3 OF 3

File: