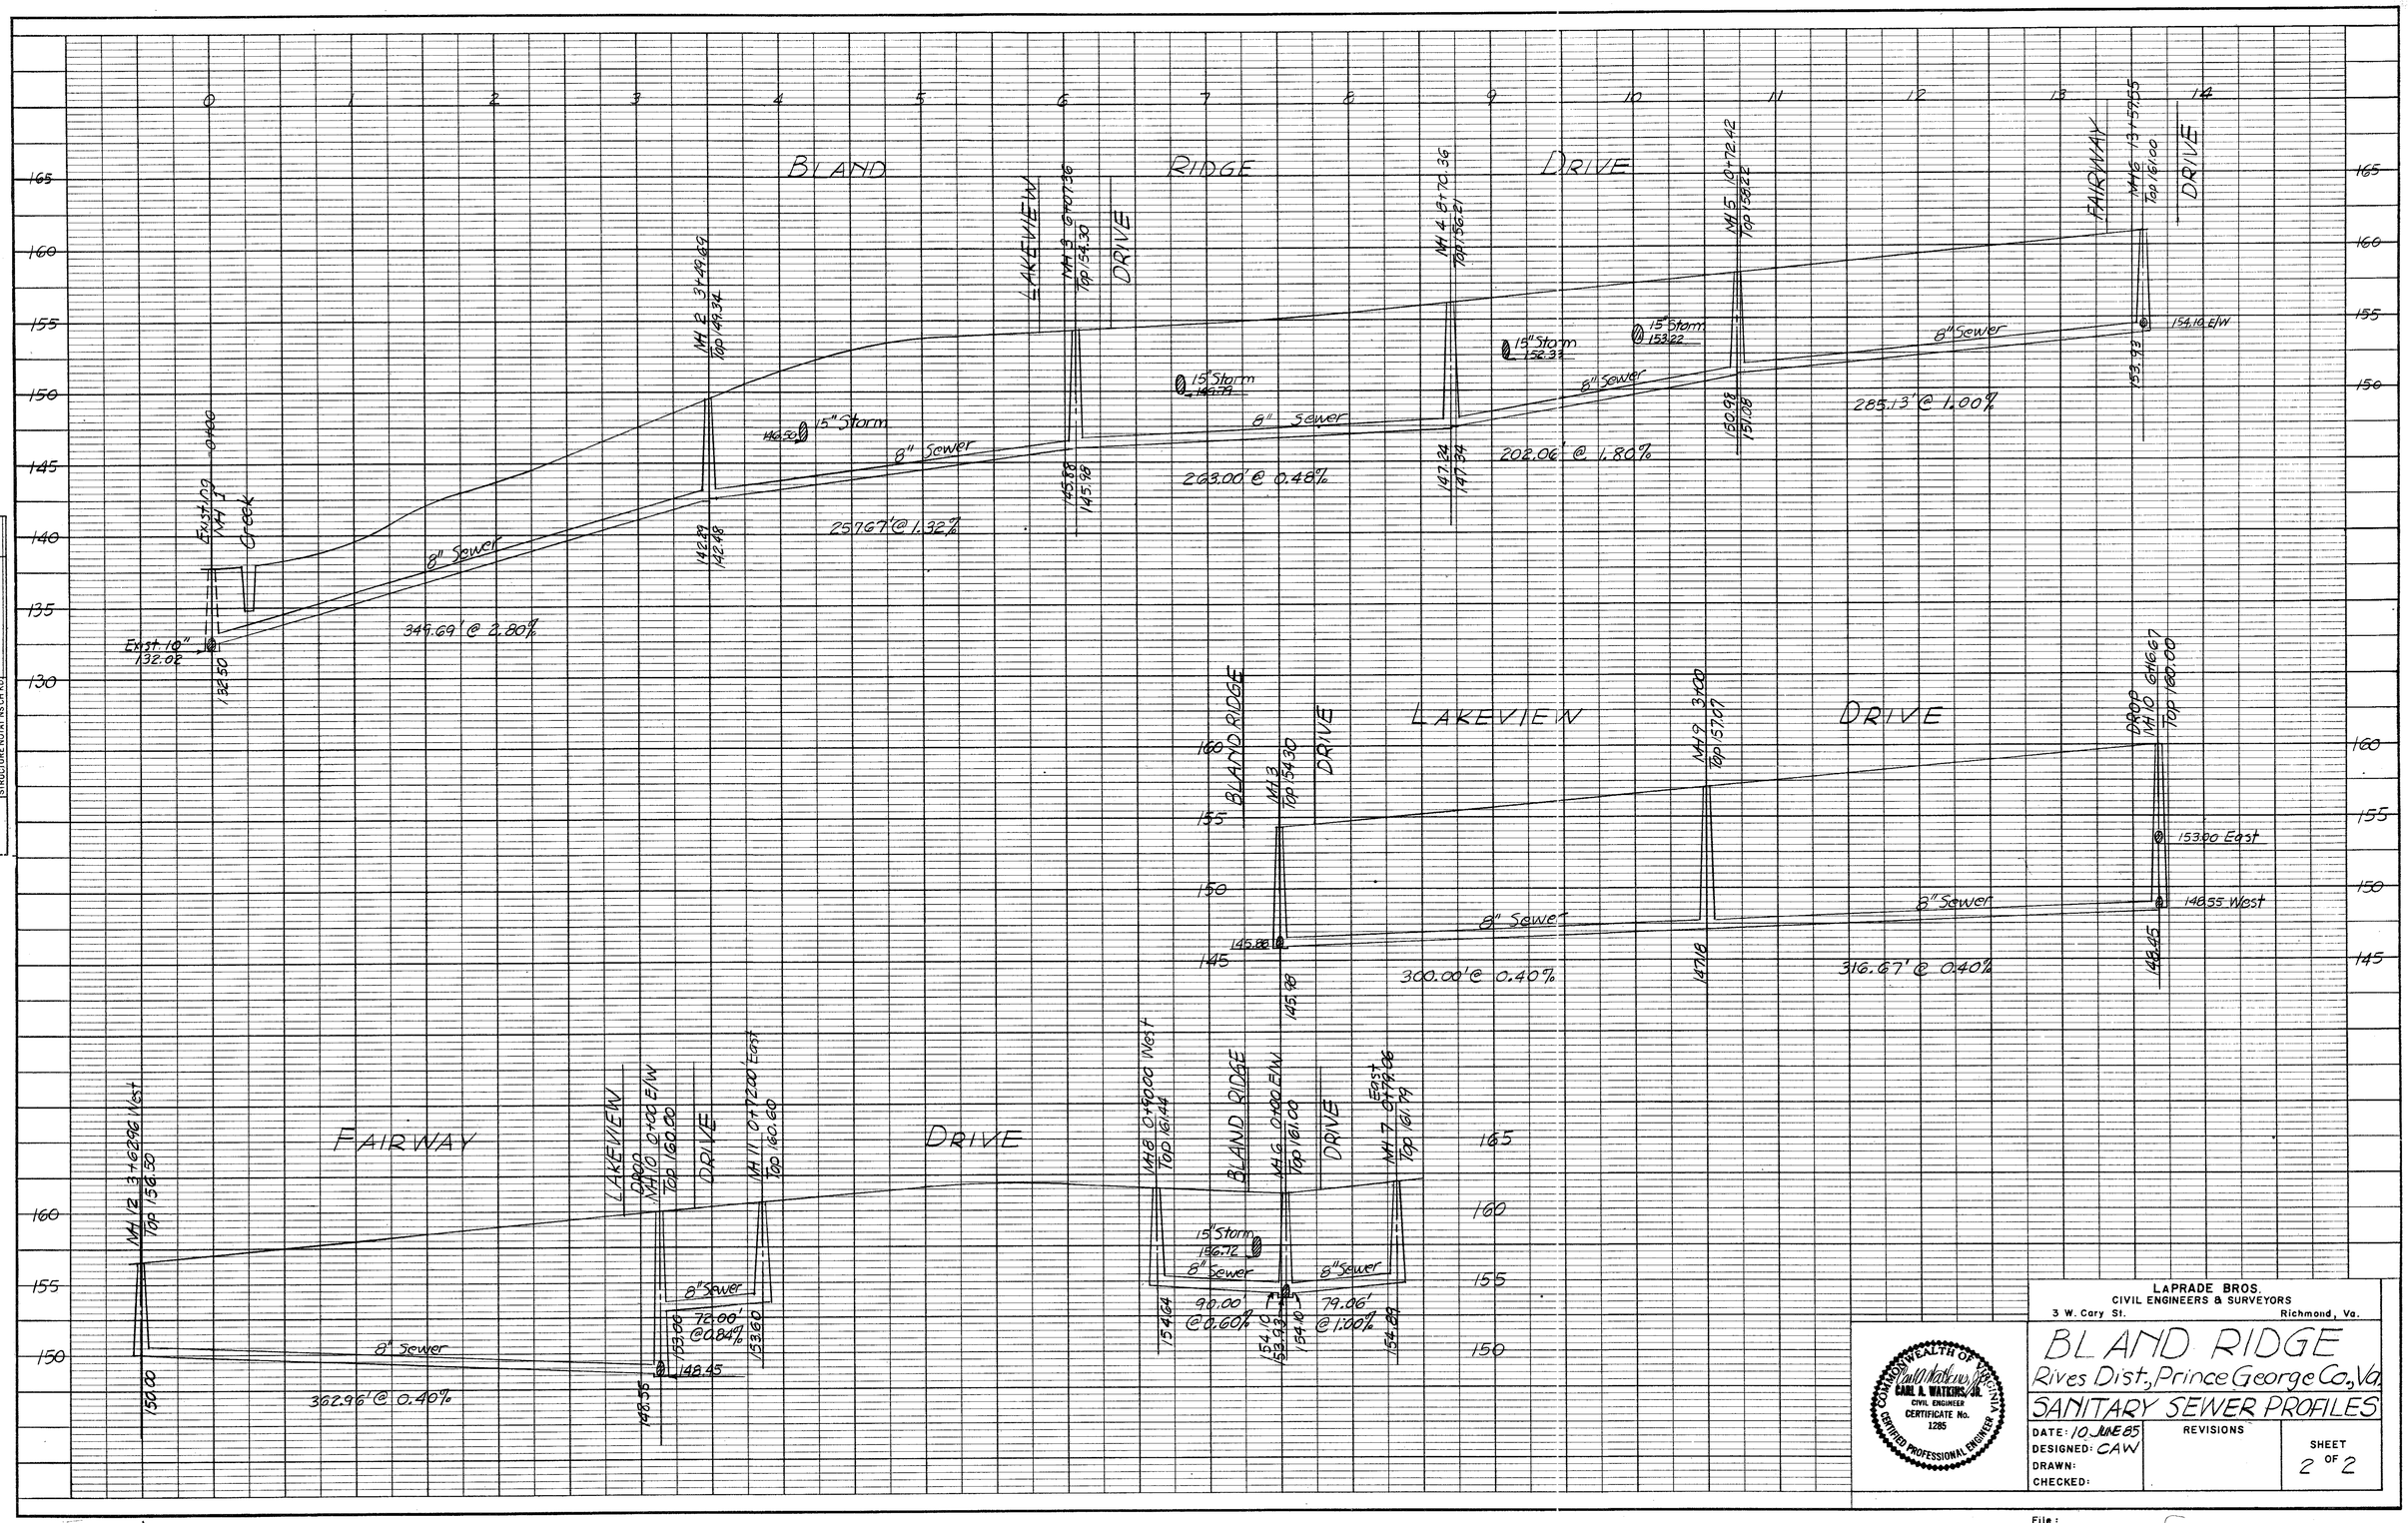

PROFILE
NOTE BOOK

SURVEYED.
PLOTTED.
GRADES CHECKED.
BLANKS NOTED.
STRUCTURE NOTATNS CH'KD

BY | DATE

LAPRADE BROS.
CIVIL ENGINEERS & SURVEYORS
3 W. Cary St. Richmond, Va.

COMMONWEALTH OF VIRGINIA
CARL A. WATKINS, JR.
CIVIL ENGINEER
CERTIFICATE No. 1285
CERTIFIED PROFESSIONAL ENGINEER

BLAND RIDGE

Rives Dist., Prince George Co., Va.

SANITARY SEWER PROFILES

DATE: 10 JUNE 85
DESIGNED: CAW
DRAWN:
CHECKED:

REVISIONS

SHEET 2 OF 2

File: