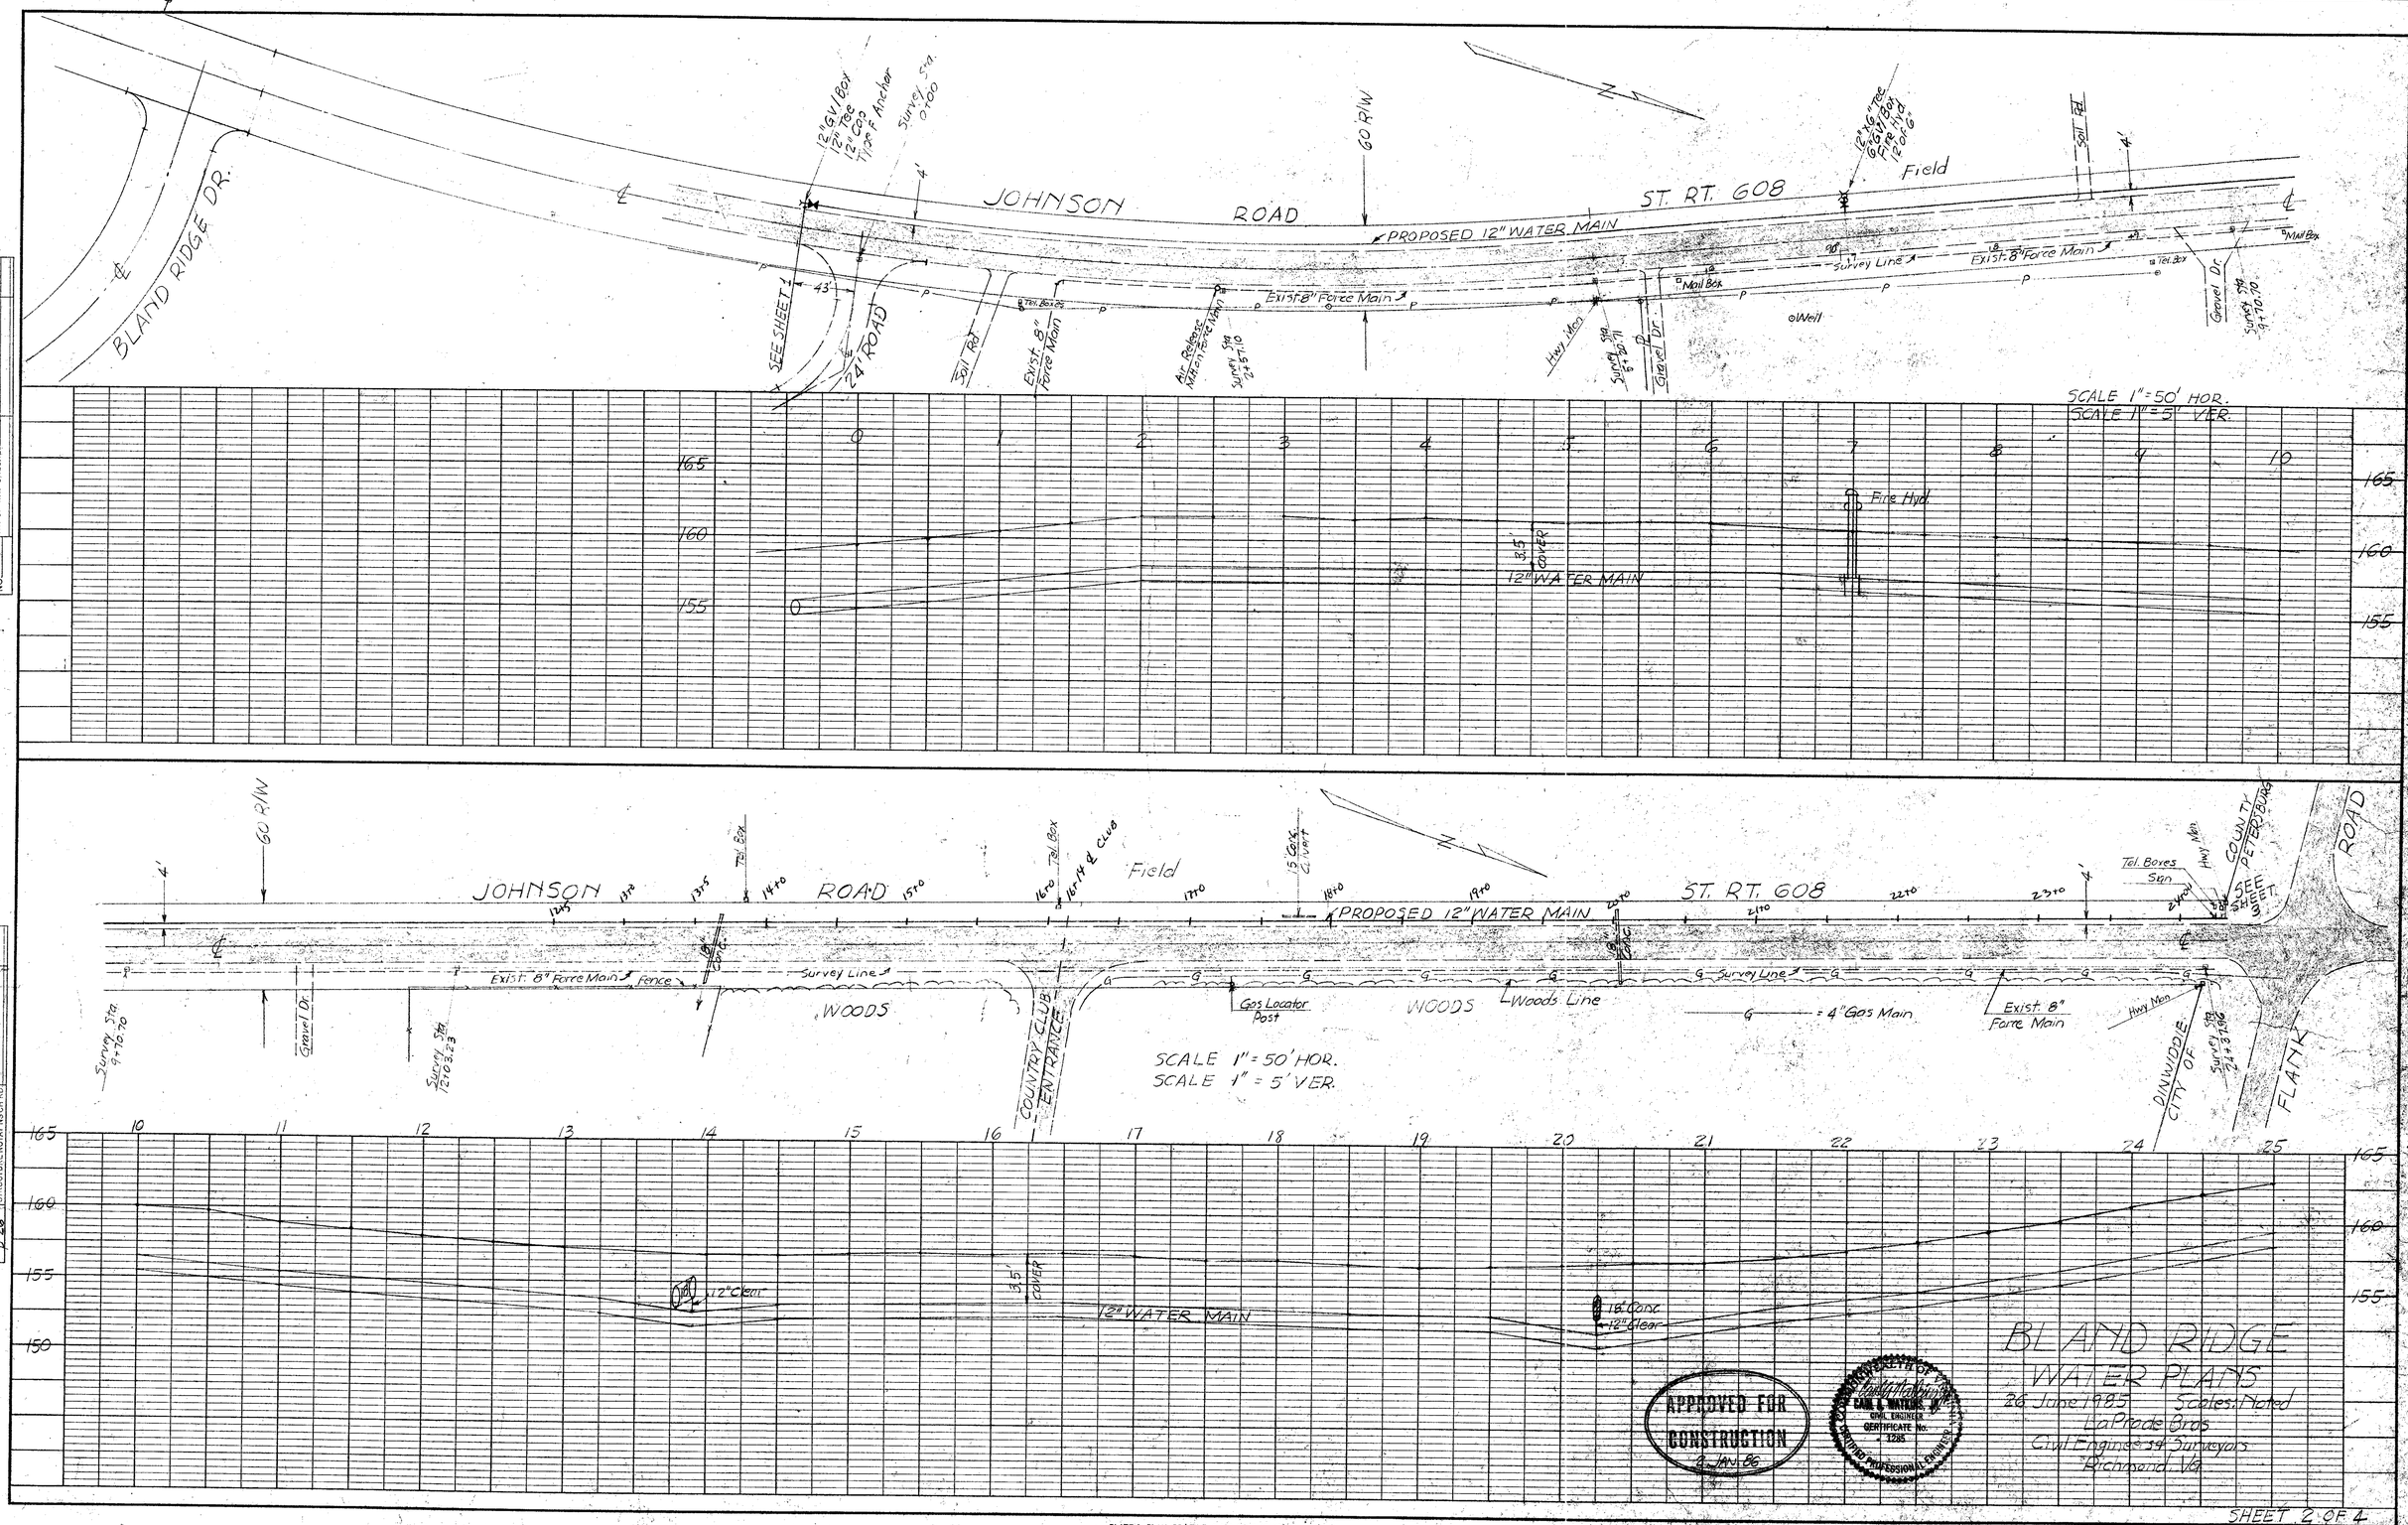


PLAN — SURVEYED, PLOTTED, ALIGNMENT CHECKED, RT. OF WAY CHECKED — NOTE BOOK, NO. — BY — DATE

PROFILE — SURVEYED, PLOTTED, GRADES CHECKED, B.M.'s NOTED, STRUCTURE NOTATIONS CHKD. — NOTE BOOK, NO. 1662, P. 28 — BY Watkins, Law — DATE 6/85

PLATE 2 - PLAN - PROFILE - O.P.R. & R.E. STANDARD
KEUFFEL & ESSER CO., NEW YORK.
K & E CO. NO. 545-2