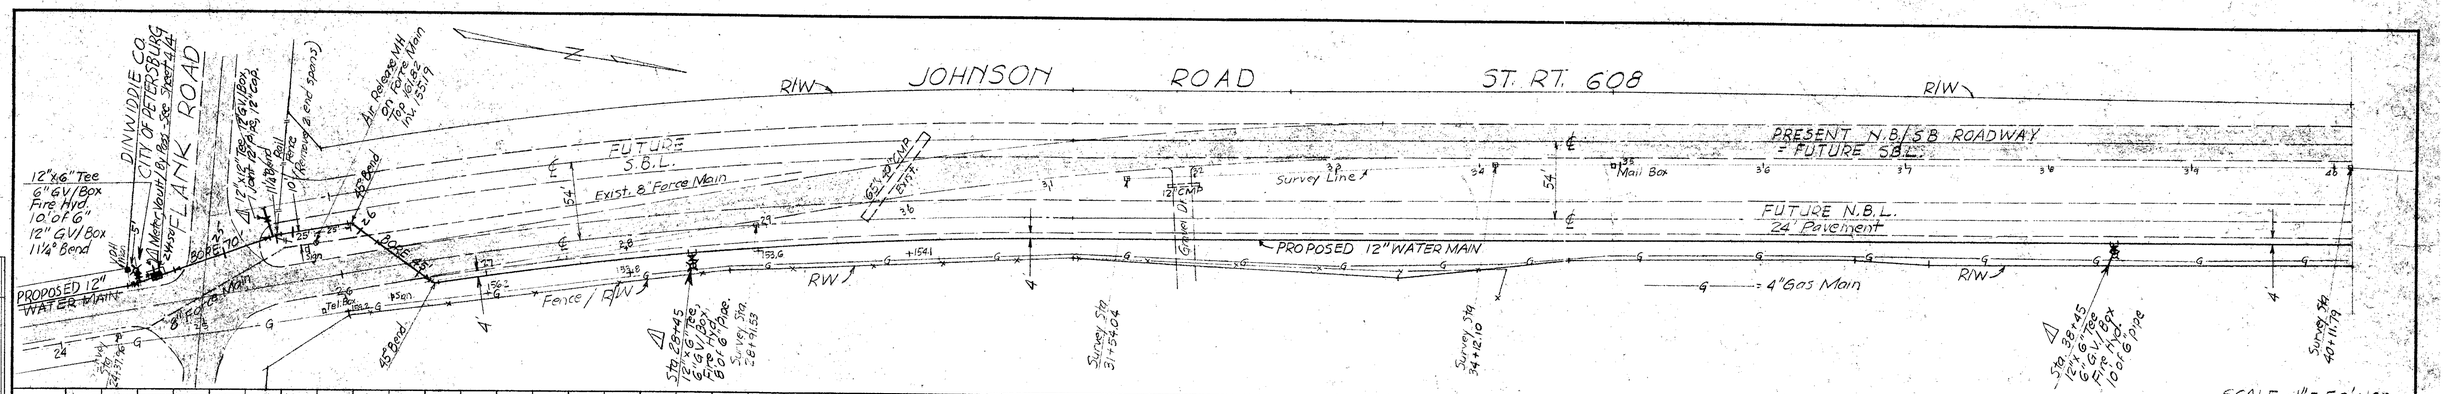

BORING DETAIL

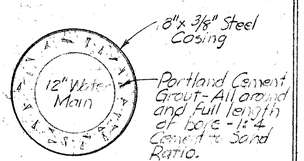

No Scale

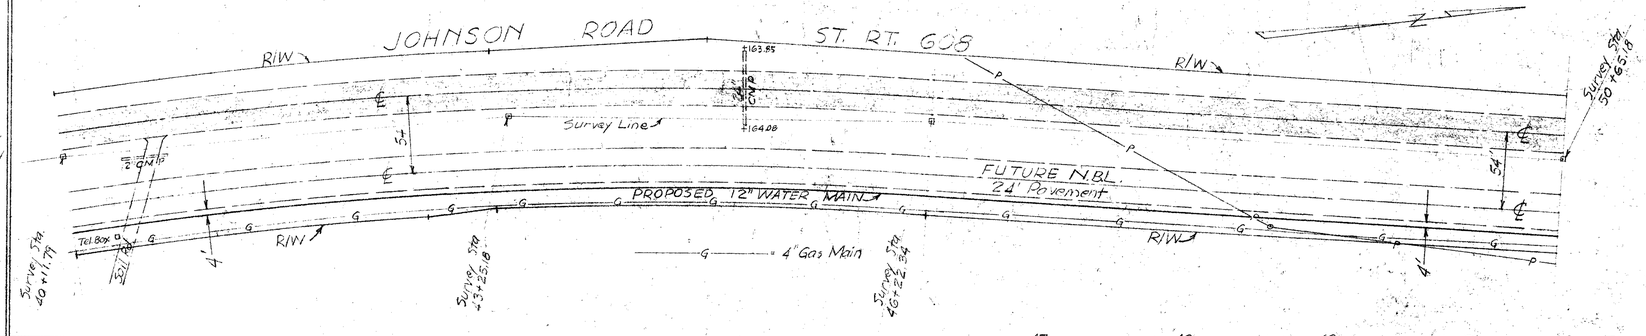

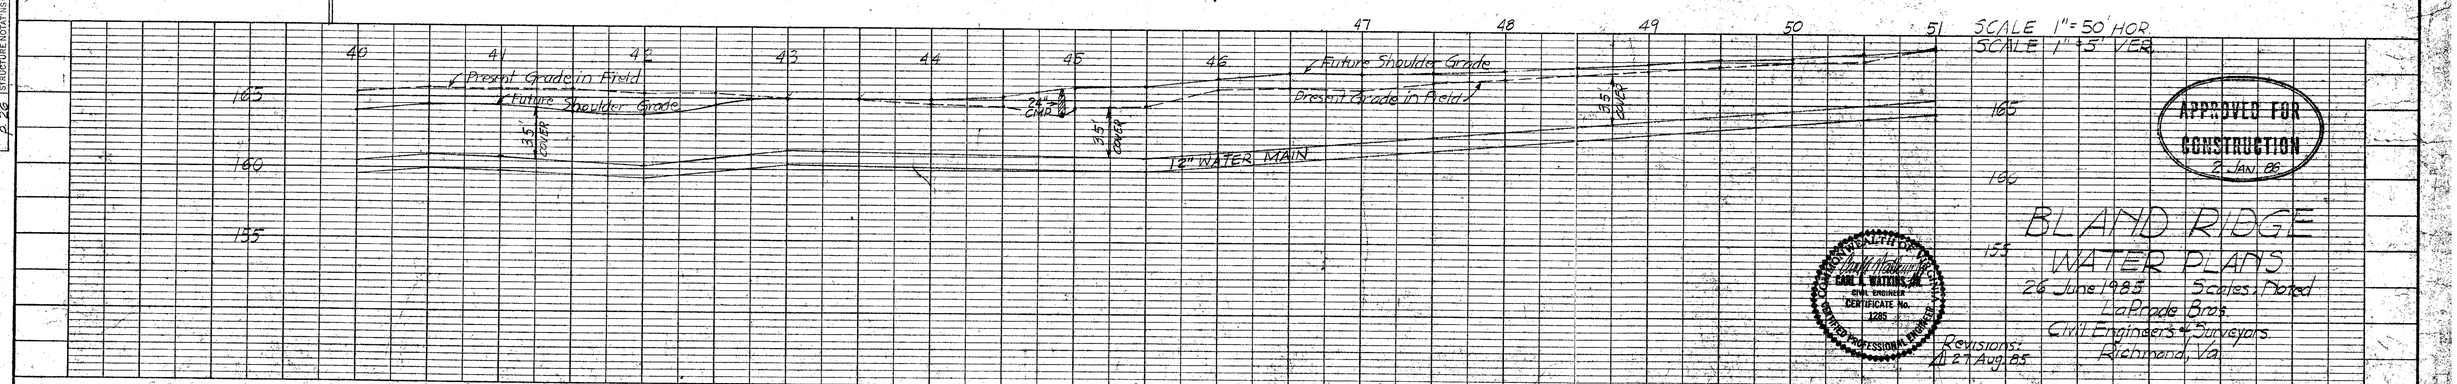

APPROVED FOR CONSTRUCTION
2 JAN 86

COMMONWEALTH OF VIRGINIA
CARL A. WATKINS, JR.
CIVIL ENGINEER
CERTIFICATE No. 1285
REGISTERED PROFESSIONAL ENGINEER

BLAND RIDGE WATER PLANS

26 June 1985 Scales: Noted

LaPrade Bros.
Civil Engineers & Surveyors
Richmond, Va.

Revisions:
21 Aug. 85

SHEET 3 OF 4

PLAN
SURVEYED
PLOTTED
ALIGNMENT CHECKED
RT. OF WAY CHECKED
NOTE BOOK
NO.
BY
DATE

PROFILE
SURVEYED
PLOTTED
GRADES CHECKED
B.M.'S NOTED
STRUCTURE NOTATIONS CHKD.
NOTE BOOK 1662
NO. 2-26
BY Watkins
DATE 6/85
CAW

PLATE 2 - PLAN - PROFILE O. P.R. & R. E. STANDARD
KEUFFEL & ESSER CO., NEW YORK.
K & E CO. NO. 345-2 MADE IN U.S.A.