PLANTING LIST

QUANTITY	COMMON NAME	SYMBOL	SIZE
19	CRAPE MYRTLE	CM	8' HT
13	BRADFORD PEAR	BP	8' HT
3	LEYLAND CYPRESS	LC	8' HT – 1 1/4" CAL
5	FLOWERING DOGWOOD	FD	8' HT
20	WHITE PINE	WP	8' HT – 1 1/4" CAL
9	PIN OAK	PO	10' HT – 1 1/2" CAL
16	RED MAPLE	RM	10' HT – 1 1/2" CAL
17	FLOWERING CRAB APPLE	CA	8' HT
3	RED TIP	RT	18" HT
2	BURFORD HOLLY	BH	18" HT

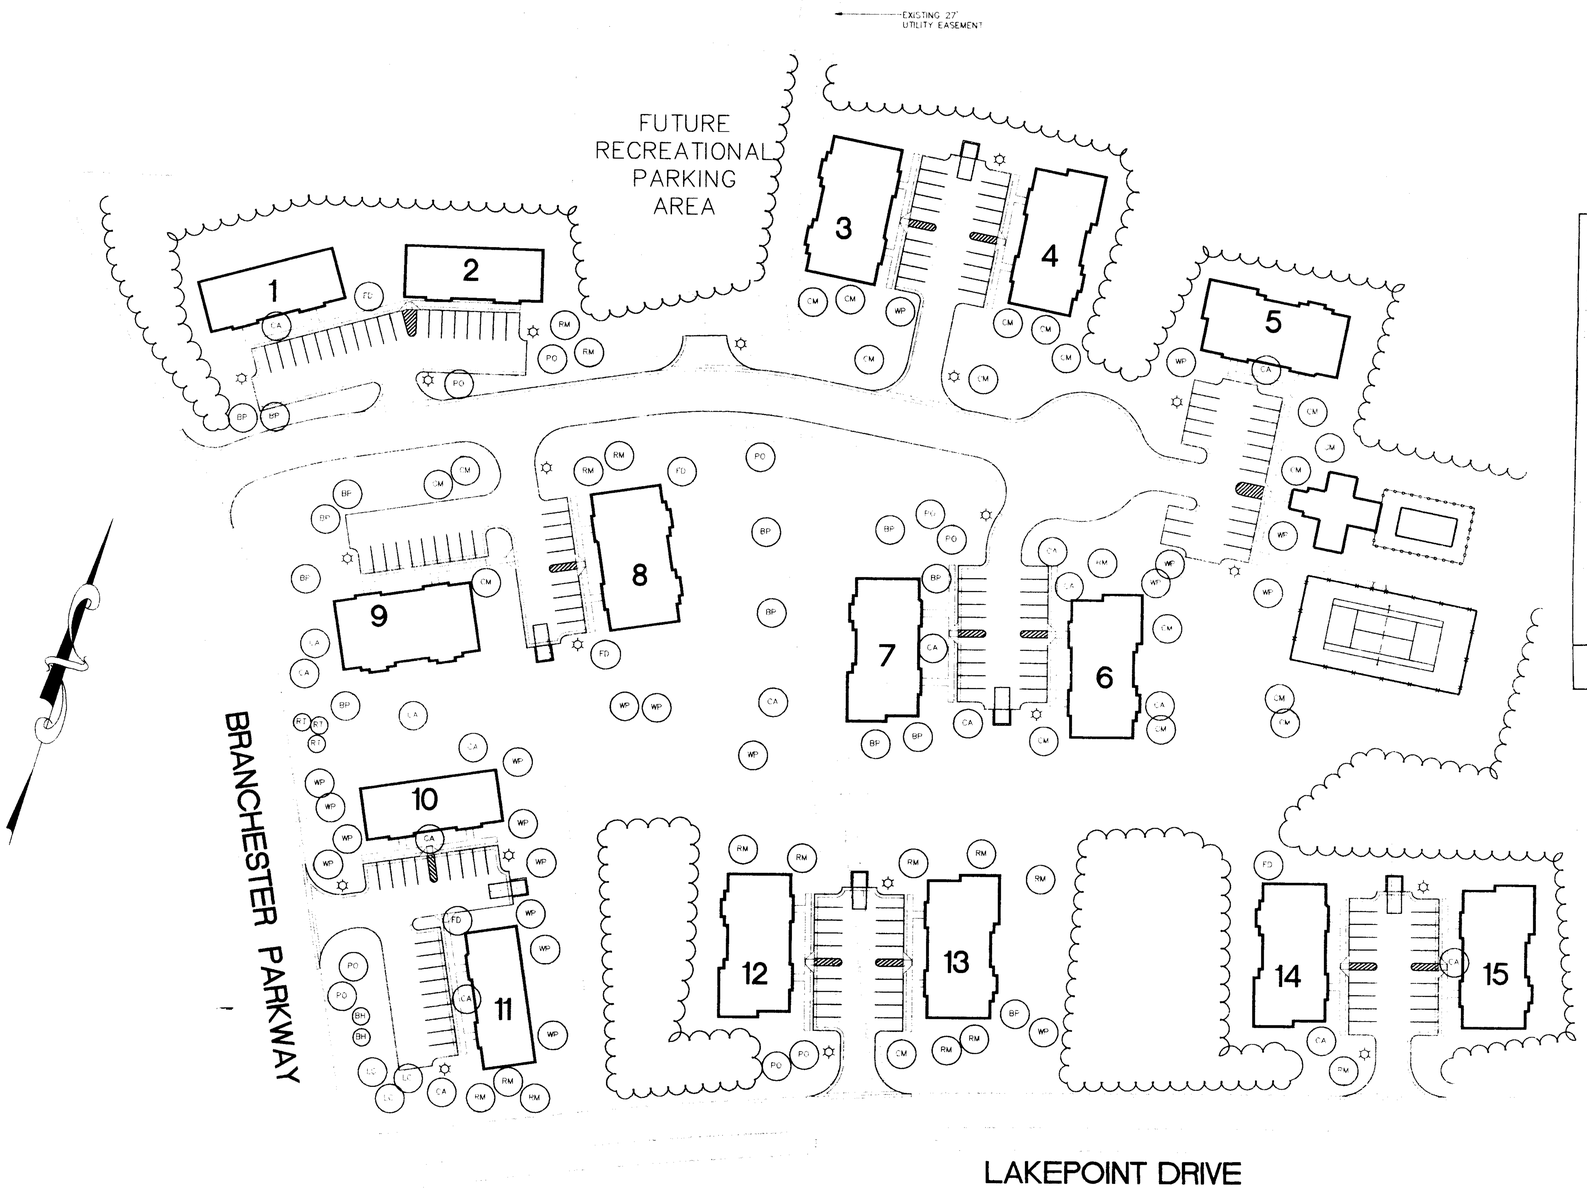

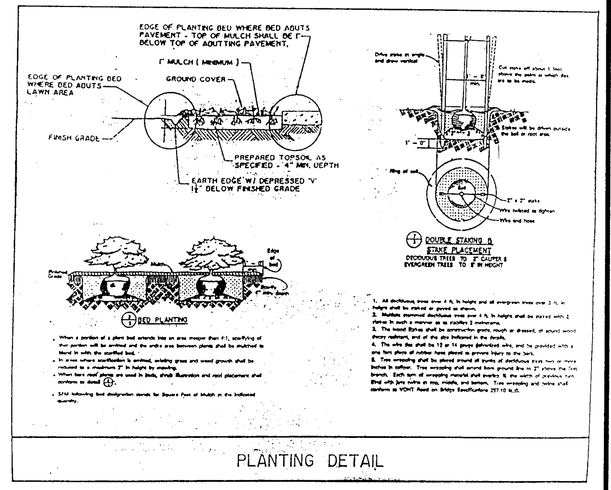

FINAL

GRAPHIC SCALE

(IN FEET)
1 inch = 50 ft

BEFORE DIGGING CALL "MISS UTILITY" OF VIRGINIA AT 1 - 800 - 552 - 7001

Rickmond Engineering, Inc.

Civil Engineering
Environmental Engineering
Land Surveying

Drawn By: KMJ
Date: 1/4/95
File Name: 94206LP

BRANCHESTER LAKES APARTMENTS
LANDSCAPE PLAN
PRINCE GEORGE COUNTY VIRGINIA

Job Number: 94206
Sheet No: C5