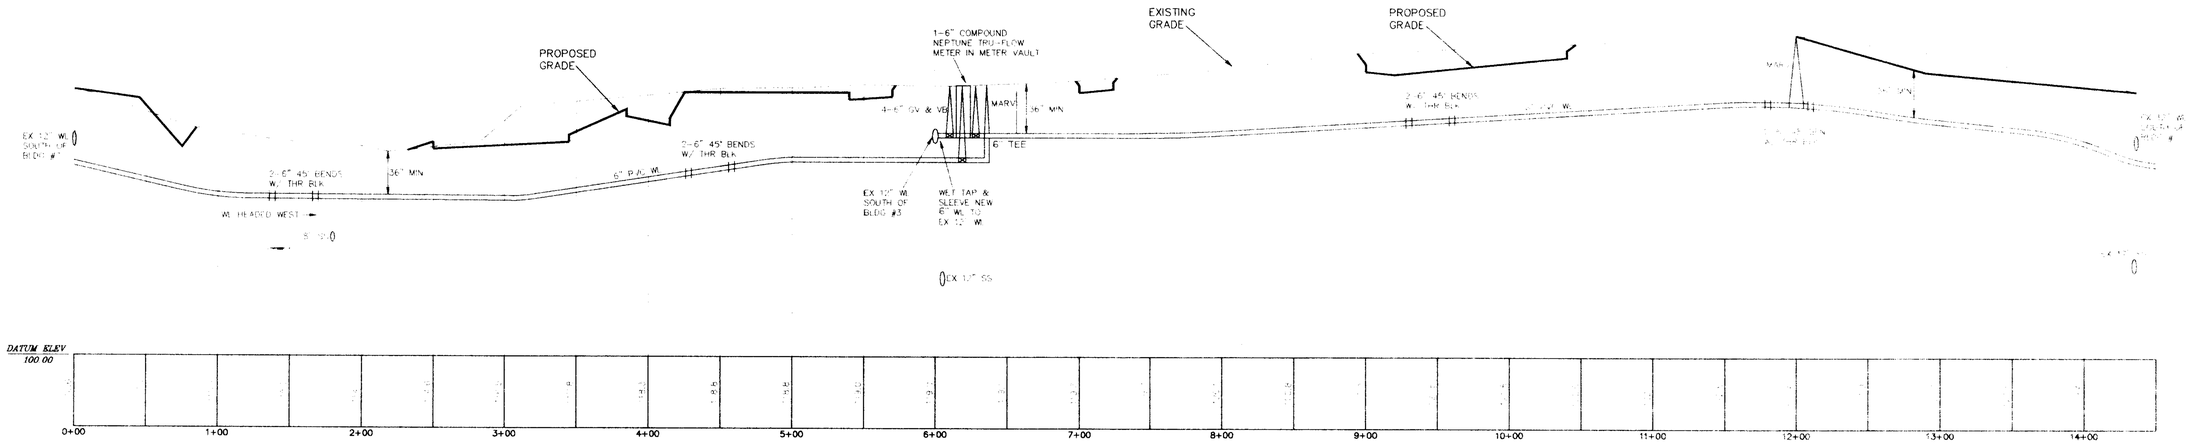

6" WATERLINE PROFILE

SCALE: HORZ 1"=50'
VERT 1"=5'

FINAL

BEFORE DIGGING CALL "MISS UTILITY"
OF VIRGINIA AT 1 - 800 - 552 - 7001

Rickmond Engineering, Inc.

Civil Engineering
Environmental Engineering
Land Surveying

Designed by: KMJ
Drawn by: KMJ
Date: 1/4/95
Scale: AS NOTED
Date: 4/4/95
File Name: 94206WLP

BRANCHESTER LAKES APARTMENTS

WATERLINE PROFILE SHEET

PRINCE GEORGE COUNTY VIRGINIA

Job Number: 94206
Sheet No: C7