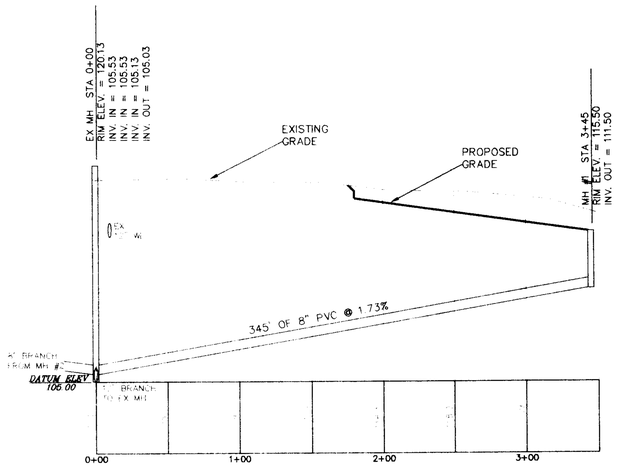

SANITARY SEWER PROFILE

SCALE: HORZ 1"=50'
VERT 1"=5'

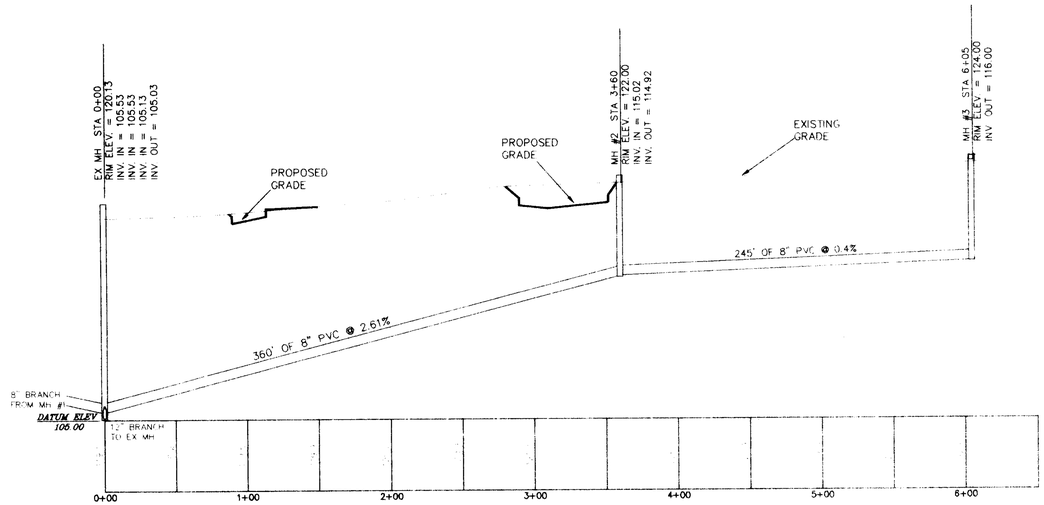

SANITARY SEWER PROFILE

SCALE: HORZ 1"=50'
VERT 1"=5'

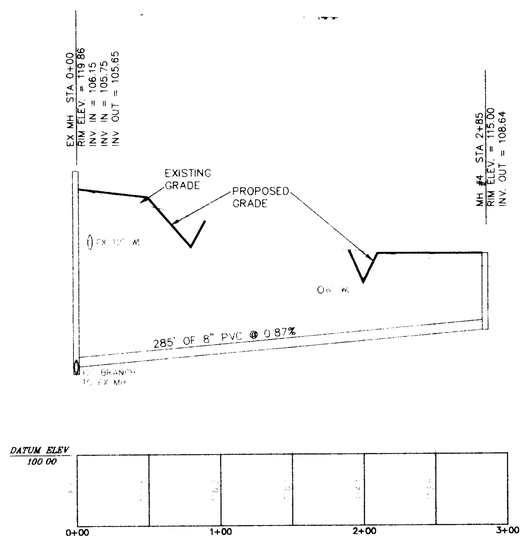

FINAL

BEFORE DIGGING CALL "MISS UTILITY" OF VIRGINIA AT 1 - 800 - 552 - 7001

Rickmond Engineering, Inc.

Civil Engineering
Environmental Engineering
Land Surveying

Designed By: KMJ | Drawn By: KMJ | Scale: AS NOTED | Date: 1/4/95 | Job No.: 94206 | File Name: 94206SSP

5/9/95

No.	Revision	Date
1	REV. PER COUNTY COMMENTS	1/8/95
2	REV. PER COUNTY COMMENTS	1/25/95

BRANCHESTER LAKES APARTMENTS

SANITARY SEWER PROFILE SHEET

PRINCE GEORGE COUNTY, VIRGINIA

Job Number: 94206 | Sheet No.: C8