SCALE -
HORIZONTAL : 1" = 50'
VERTICAL : 1" = 5'

> EXISTING GROUND 25' RIGHT OF CENTERLINE
< EXISTING GROUND 25' LEFT OF CENTERLINE

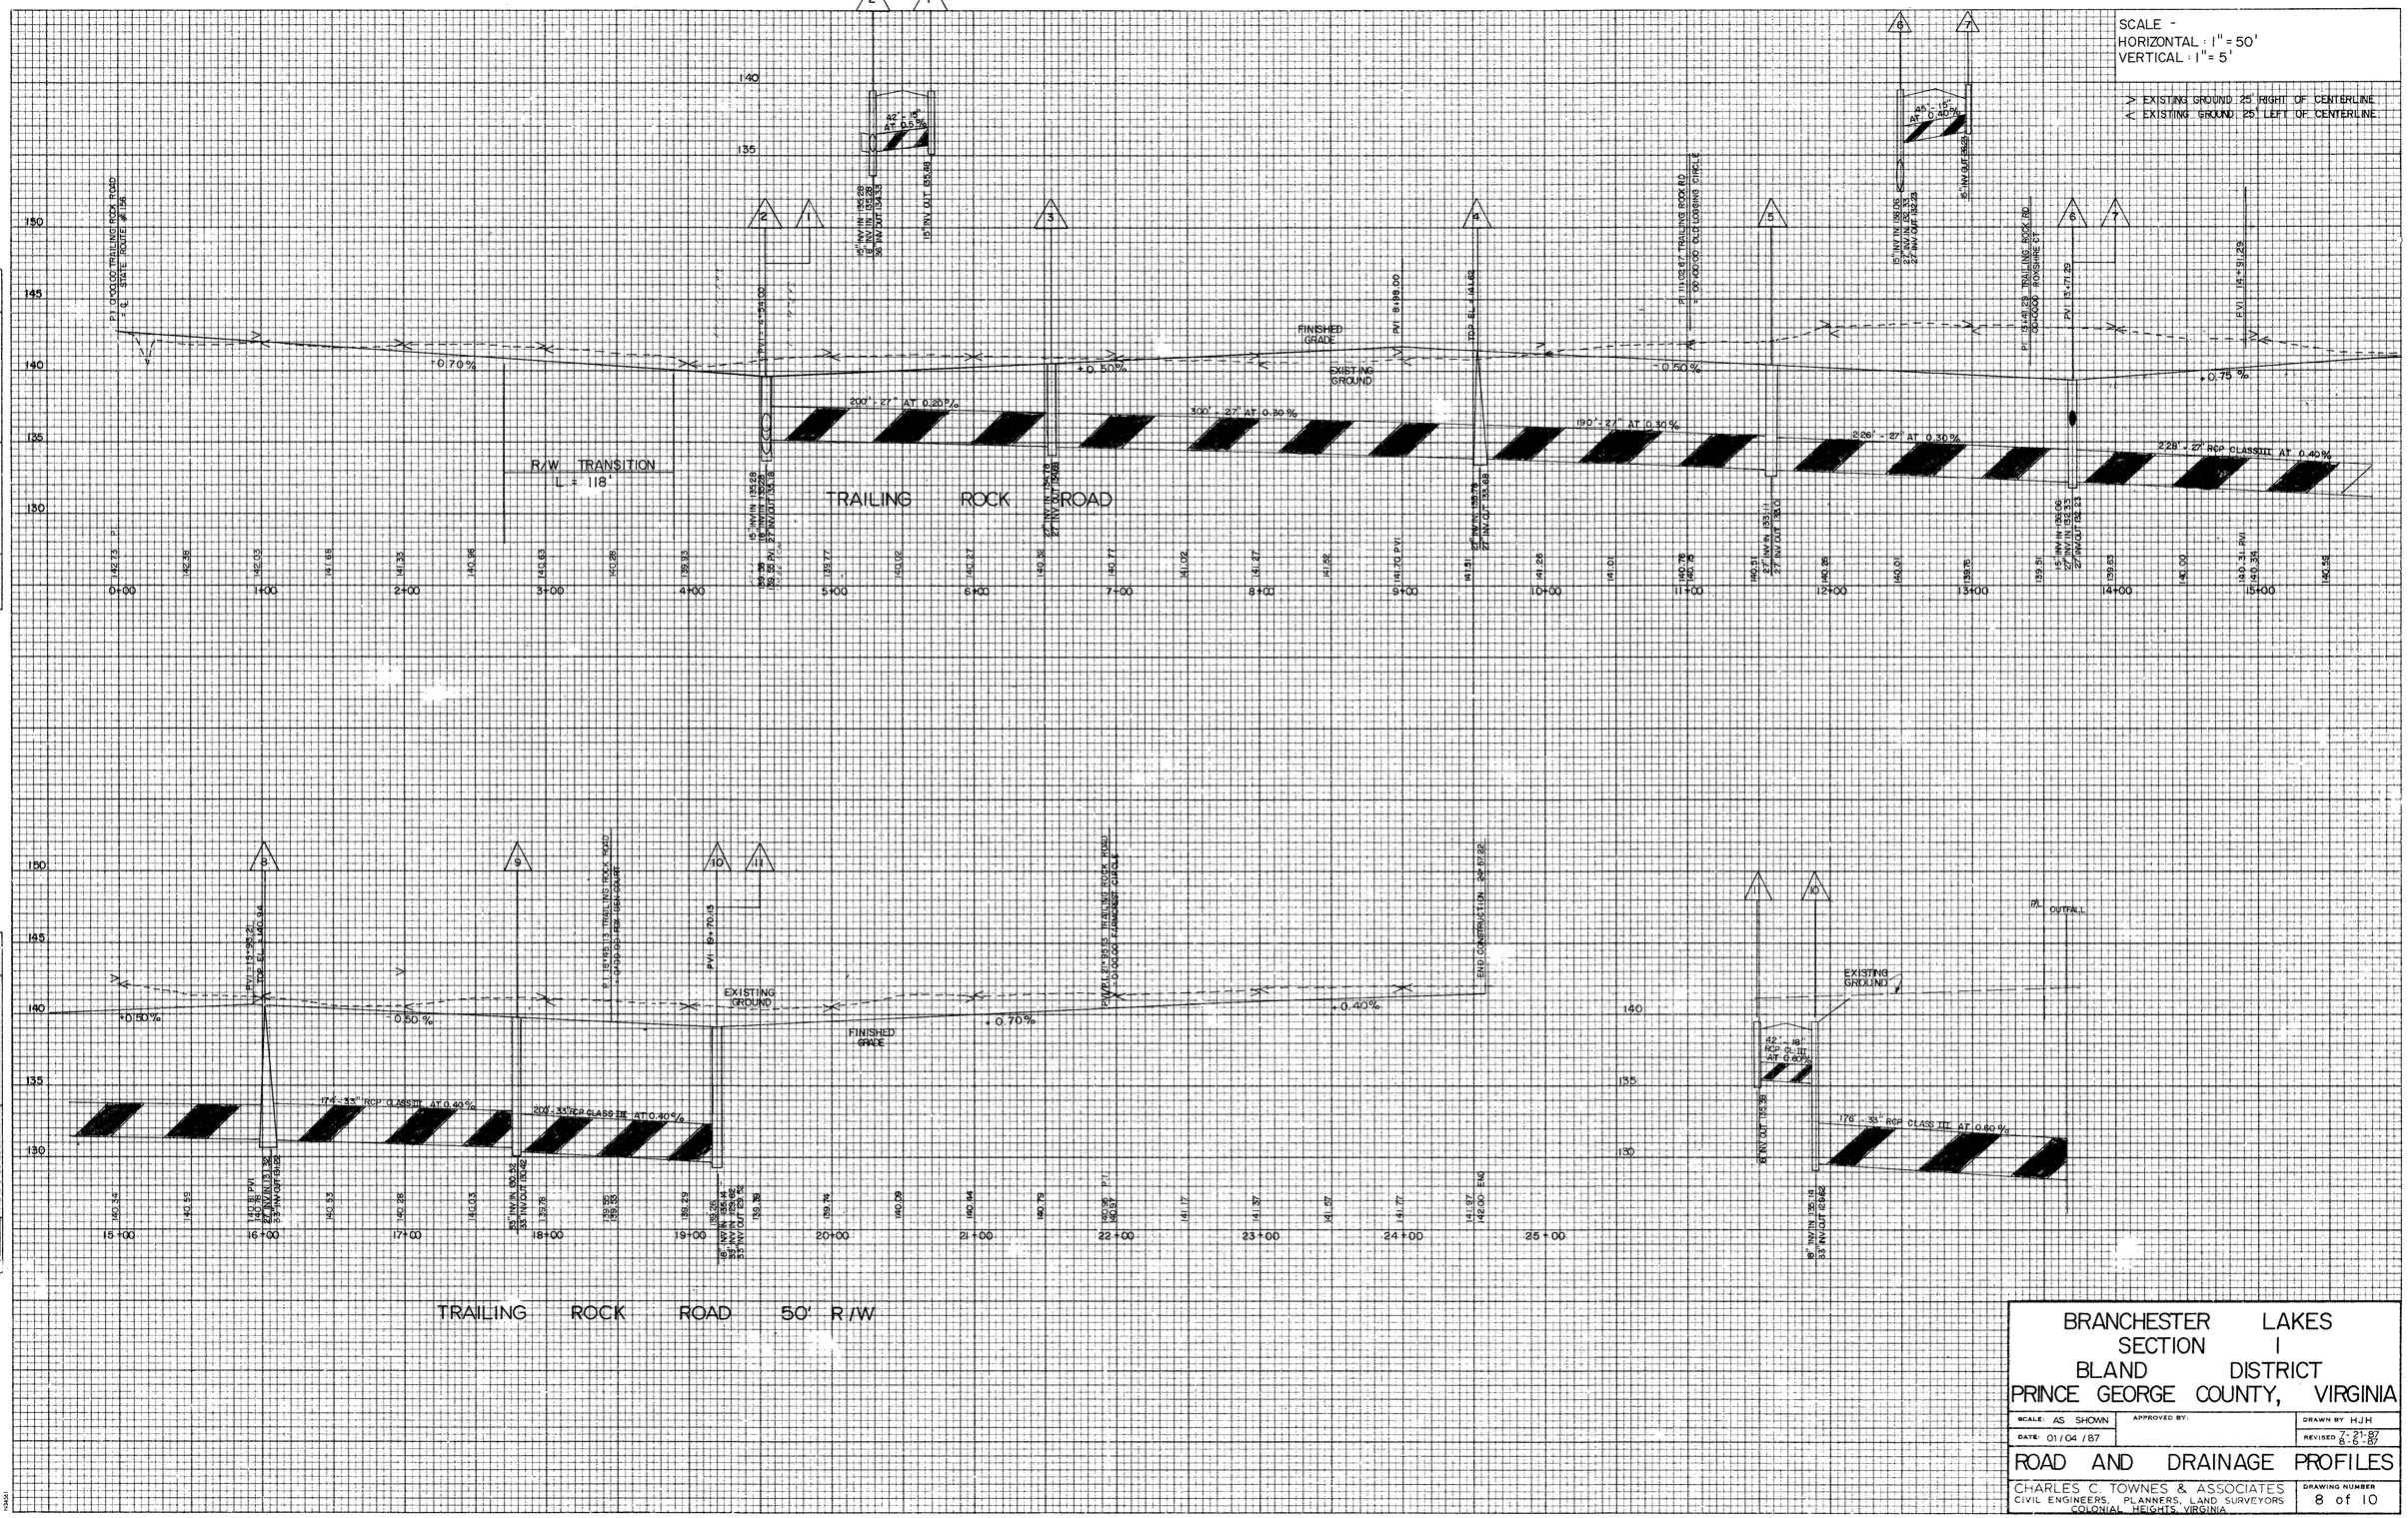

FINAL SURVEY	SURVEYED		BY	DATE
	PLOTTED			
	TRAVERSE			
NOTE BOOK	AREAS			
NO.	AREAS CHECKED			

ORIGINAL SURVEY	SURVEYED		BY	DATE
	PLOTTED			
	TRAVERSE			
NOTE BOOK	AREAS			
NO.	AREAS CHECKED			

BRANCHESTER LAKES
SECTION I
BLAND DISTRICT
PRINCE GEORGE COUNTY, VIRGINIA

SCALE: AS SHOWN	APPROVED BY:	DRAWN BY HJH
DATE: 01/04/87		REVISED 7-21-87 8-6-87

ROAD AND DRAINAGE PROFILES

CHARLES C. TOWNES & ASSOCIATES
CIVIL ENGINEERS, PLANNERS, LAND SURVEYORS
COLONIAL HEIGHTS, VIRGINIA

DRAWING NUMBER 8 of 10

PLATE 3-FULL CROSS SECTION-FULL LINE

FINAL

ALL WORK SUBJECT TO INSPECTION BY COUNTY ENGINEER