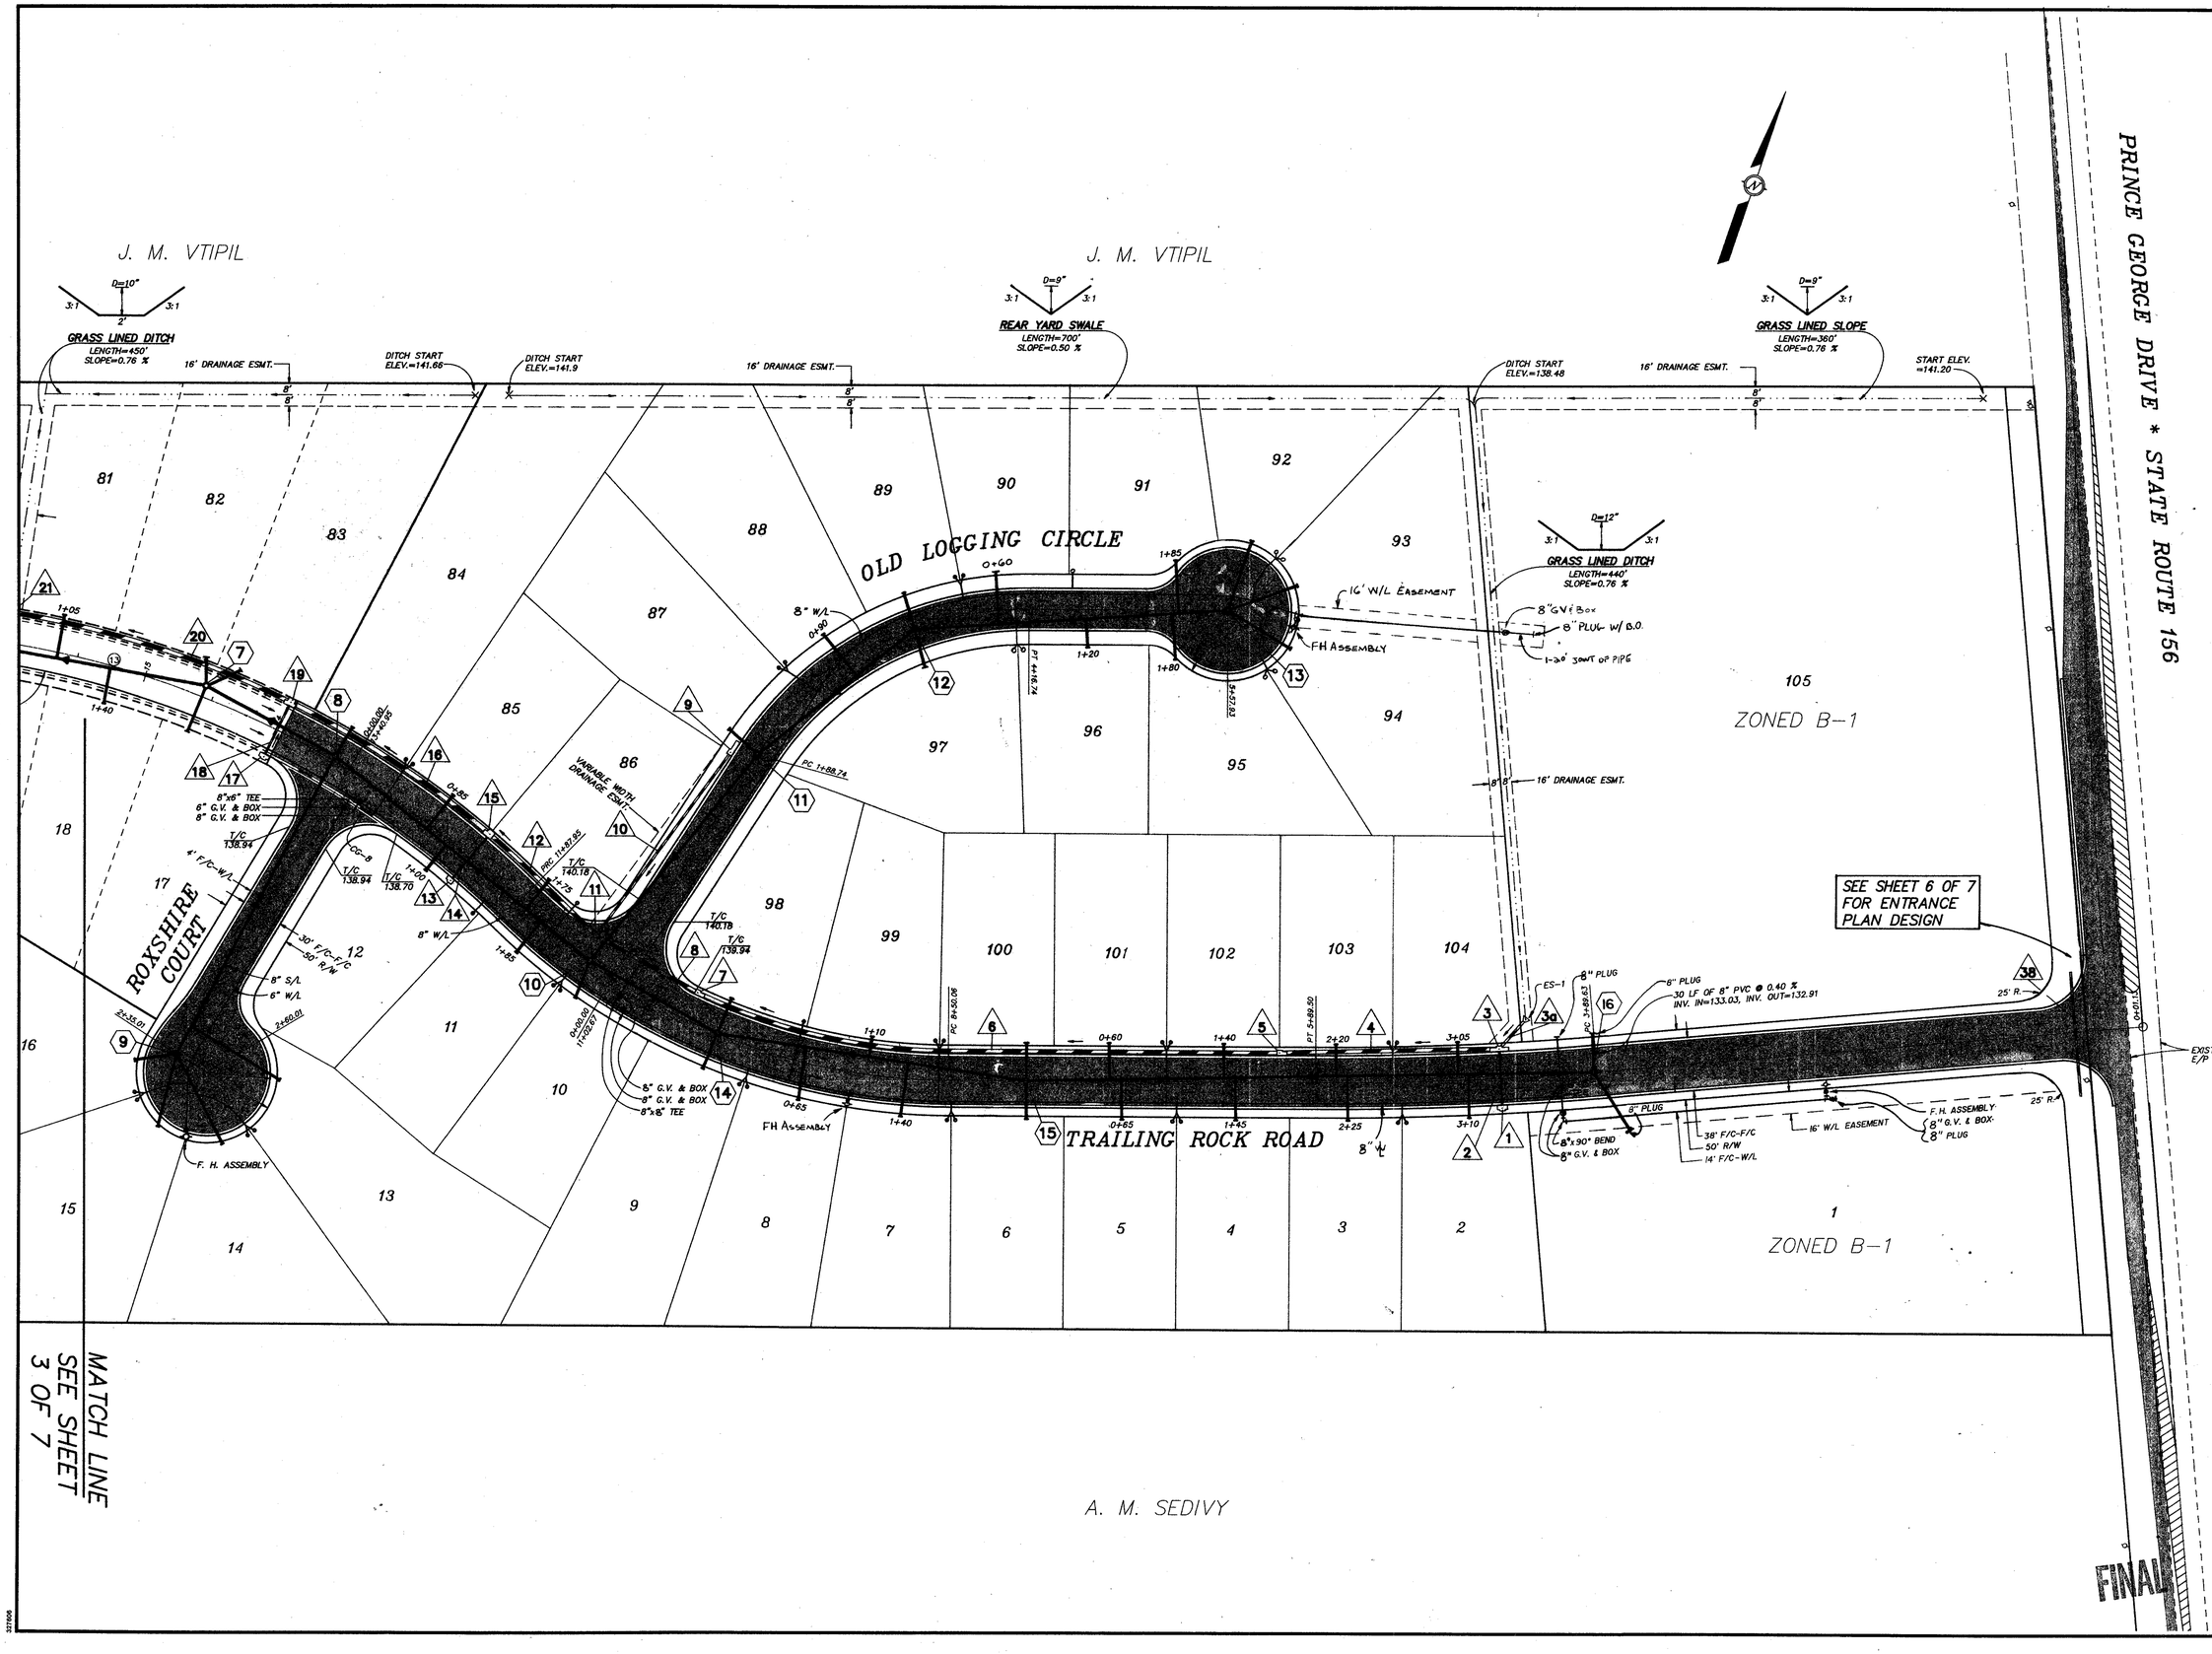

PRINCE GEORGE DRIVE * STATE ROUTE 156

711 NORTH COURTHOUSE ROAD
RICHMOND, VIRGINIA 23236
TELEPHONE: (804) 794-3500

8603 STAPLES MILL ROAD
RICHMOND, VIRGINIA 23228
TELEPHONE: (804) 262-7396

4411 CROSSING BOULEVARD
PRINCE GEORGE, VIRGINIA 23875
TELEPHONE: (804) 458-9685

COMMONWEALTH OF VIRGINIA
EDWARD L. GLASS
No. 17564
PROFESSIONAL ENGINEER

LANDSCAPE ARCHITECTS * PLANNERS * SURVEYORS * ARCHITECTS * ENGINEERS

DATE	REVISION DESCRIPTION
4-21-92	VDOT & COUNTY REVISIONS
5-7-92	COUNTY ENG. REVISIONS

DATE 3-5-92

DRAWN BY B.R.G.

DESIGNED BY D.A.J.

CHECKED BY E.L.G.

SCALE 1"=50'

BRANCHESTER LAKES * SECTION 1

PLAN SHEET

SHEET NO. 2 OF 7

JOB NO. 14930