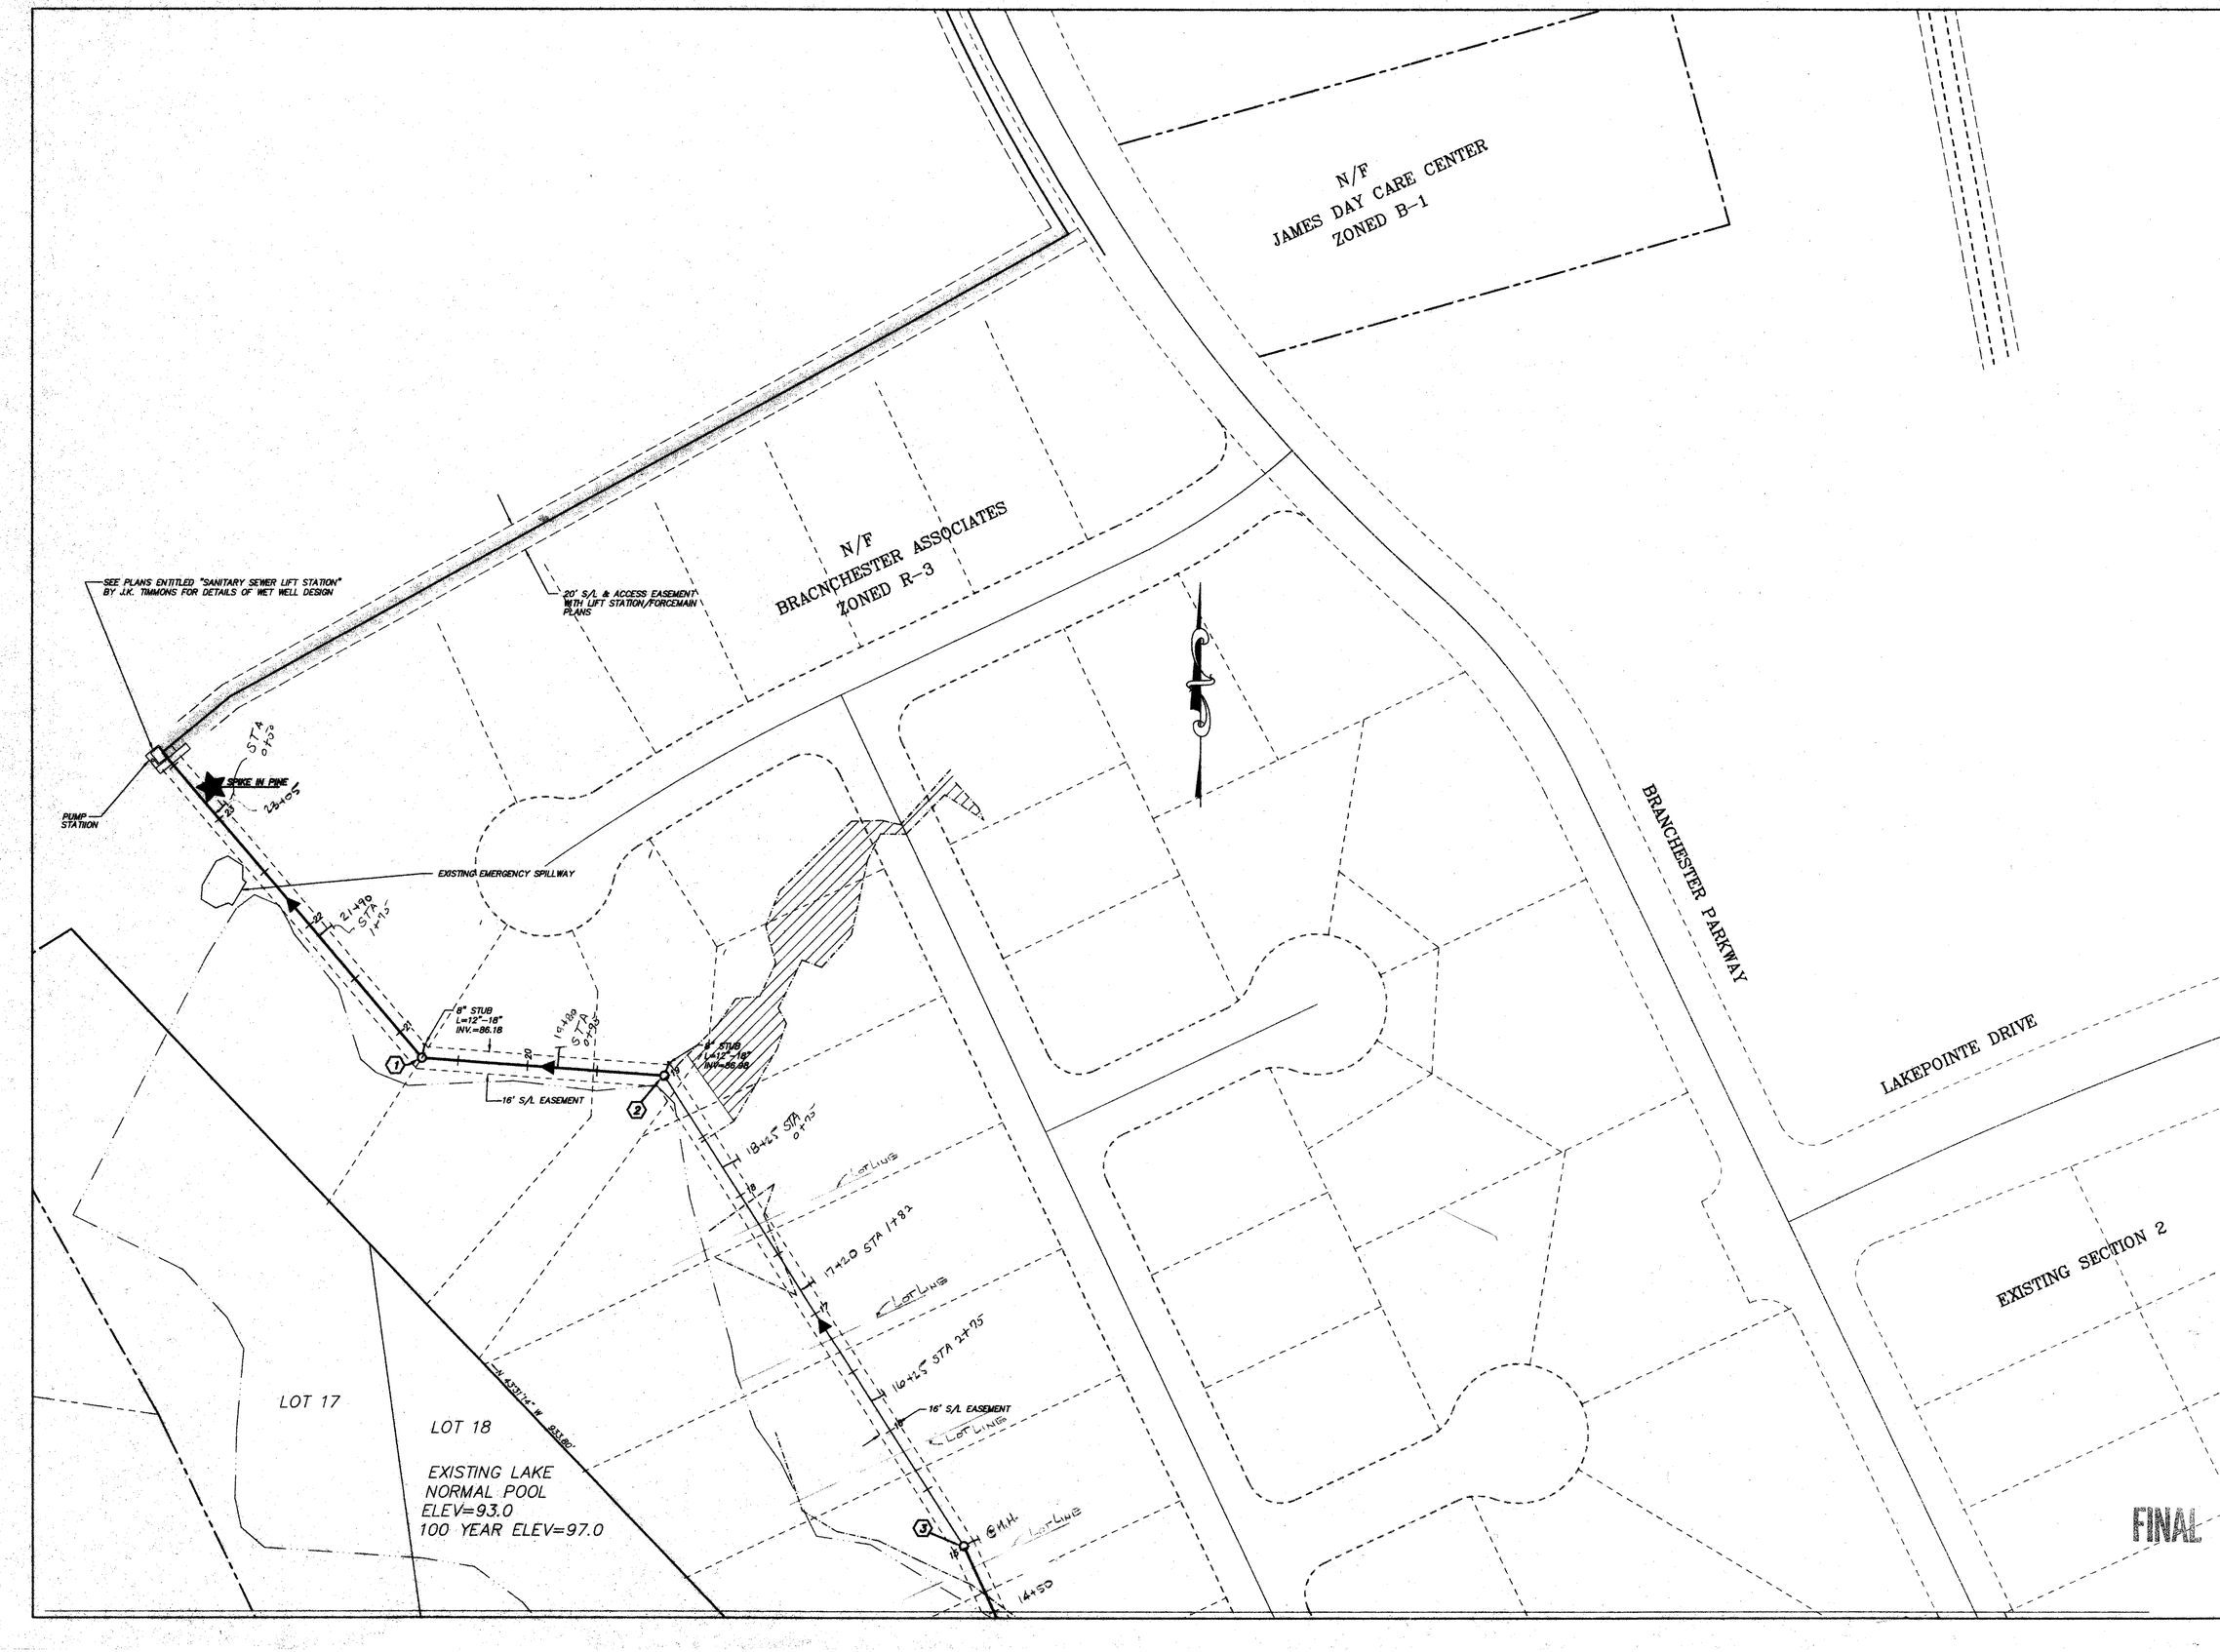

COMMONWEALTH OF VIRGINIA
DERRICK A. JOHNSON
No. 24761
5-5-95
PROFESSIONAL ENGINEER

711 NORTH COURTHOUSE ROAD
RICHMOND, VIRGINIA 23236
TELEPHONE: (804) 794-3500

8803 STAPLES MILL ROAD
RICHMOND, VIRGINIA 23228
TELEPHONE: (804) 262-7396

4411 CROSSINGS BOULEVARD
PRINCE GEORGE, VIRGINIA 23875
TELEPHONE: (804) 458-8685

PLANNERS * ENGINEERS * ARCHITECTS * SURVEYORS * LANDSCAPE ARCHITECTS

DATE	REVISION DESCRIPTION
5-5-95	COUNTY & HEALTH DEPARTMENT
6-5-95	COUNTY ENGINEERS REVISIONS
7-27-95	SEWER LAT.

DATE	3-8-95
DRAWN BY	J.E.A.
DESIGNED BY	D.A.J.
CHECKED BY	E.L.G.
SCALE	1"=50'

BRANCHESTER LAKES — 10

PRINCE GEORGE COUNTY, VIRGINIA

PLAN SHEET