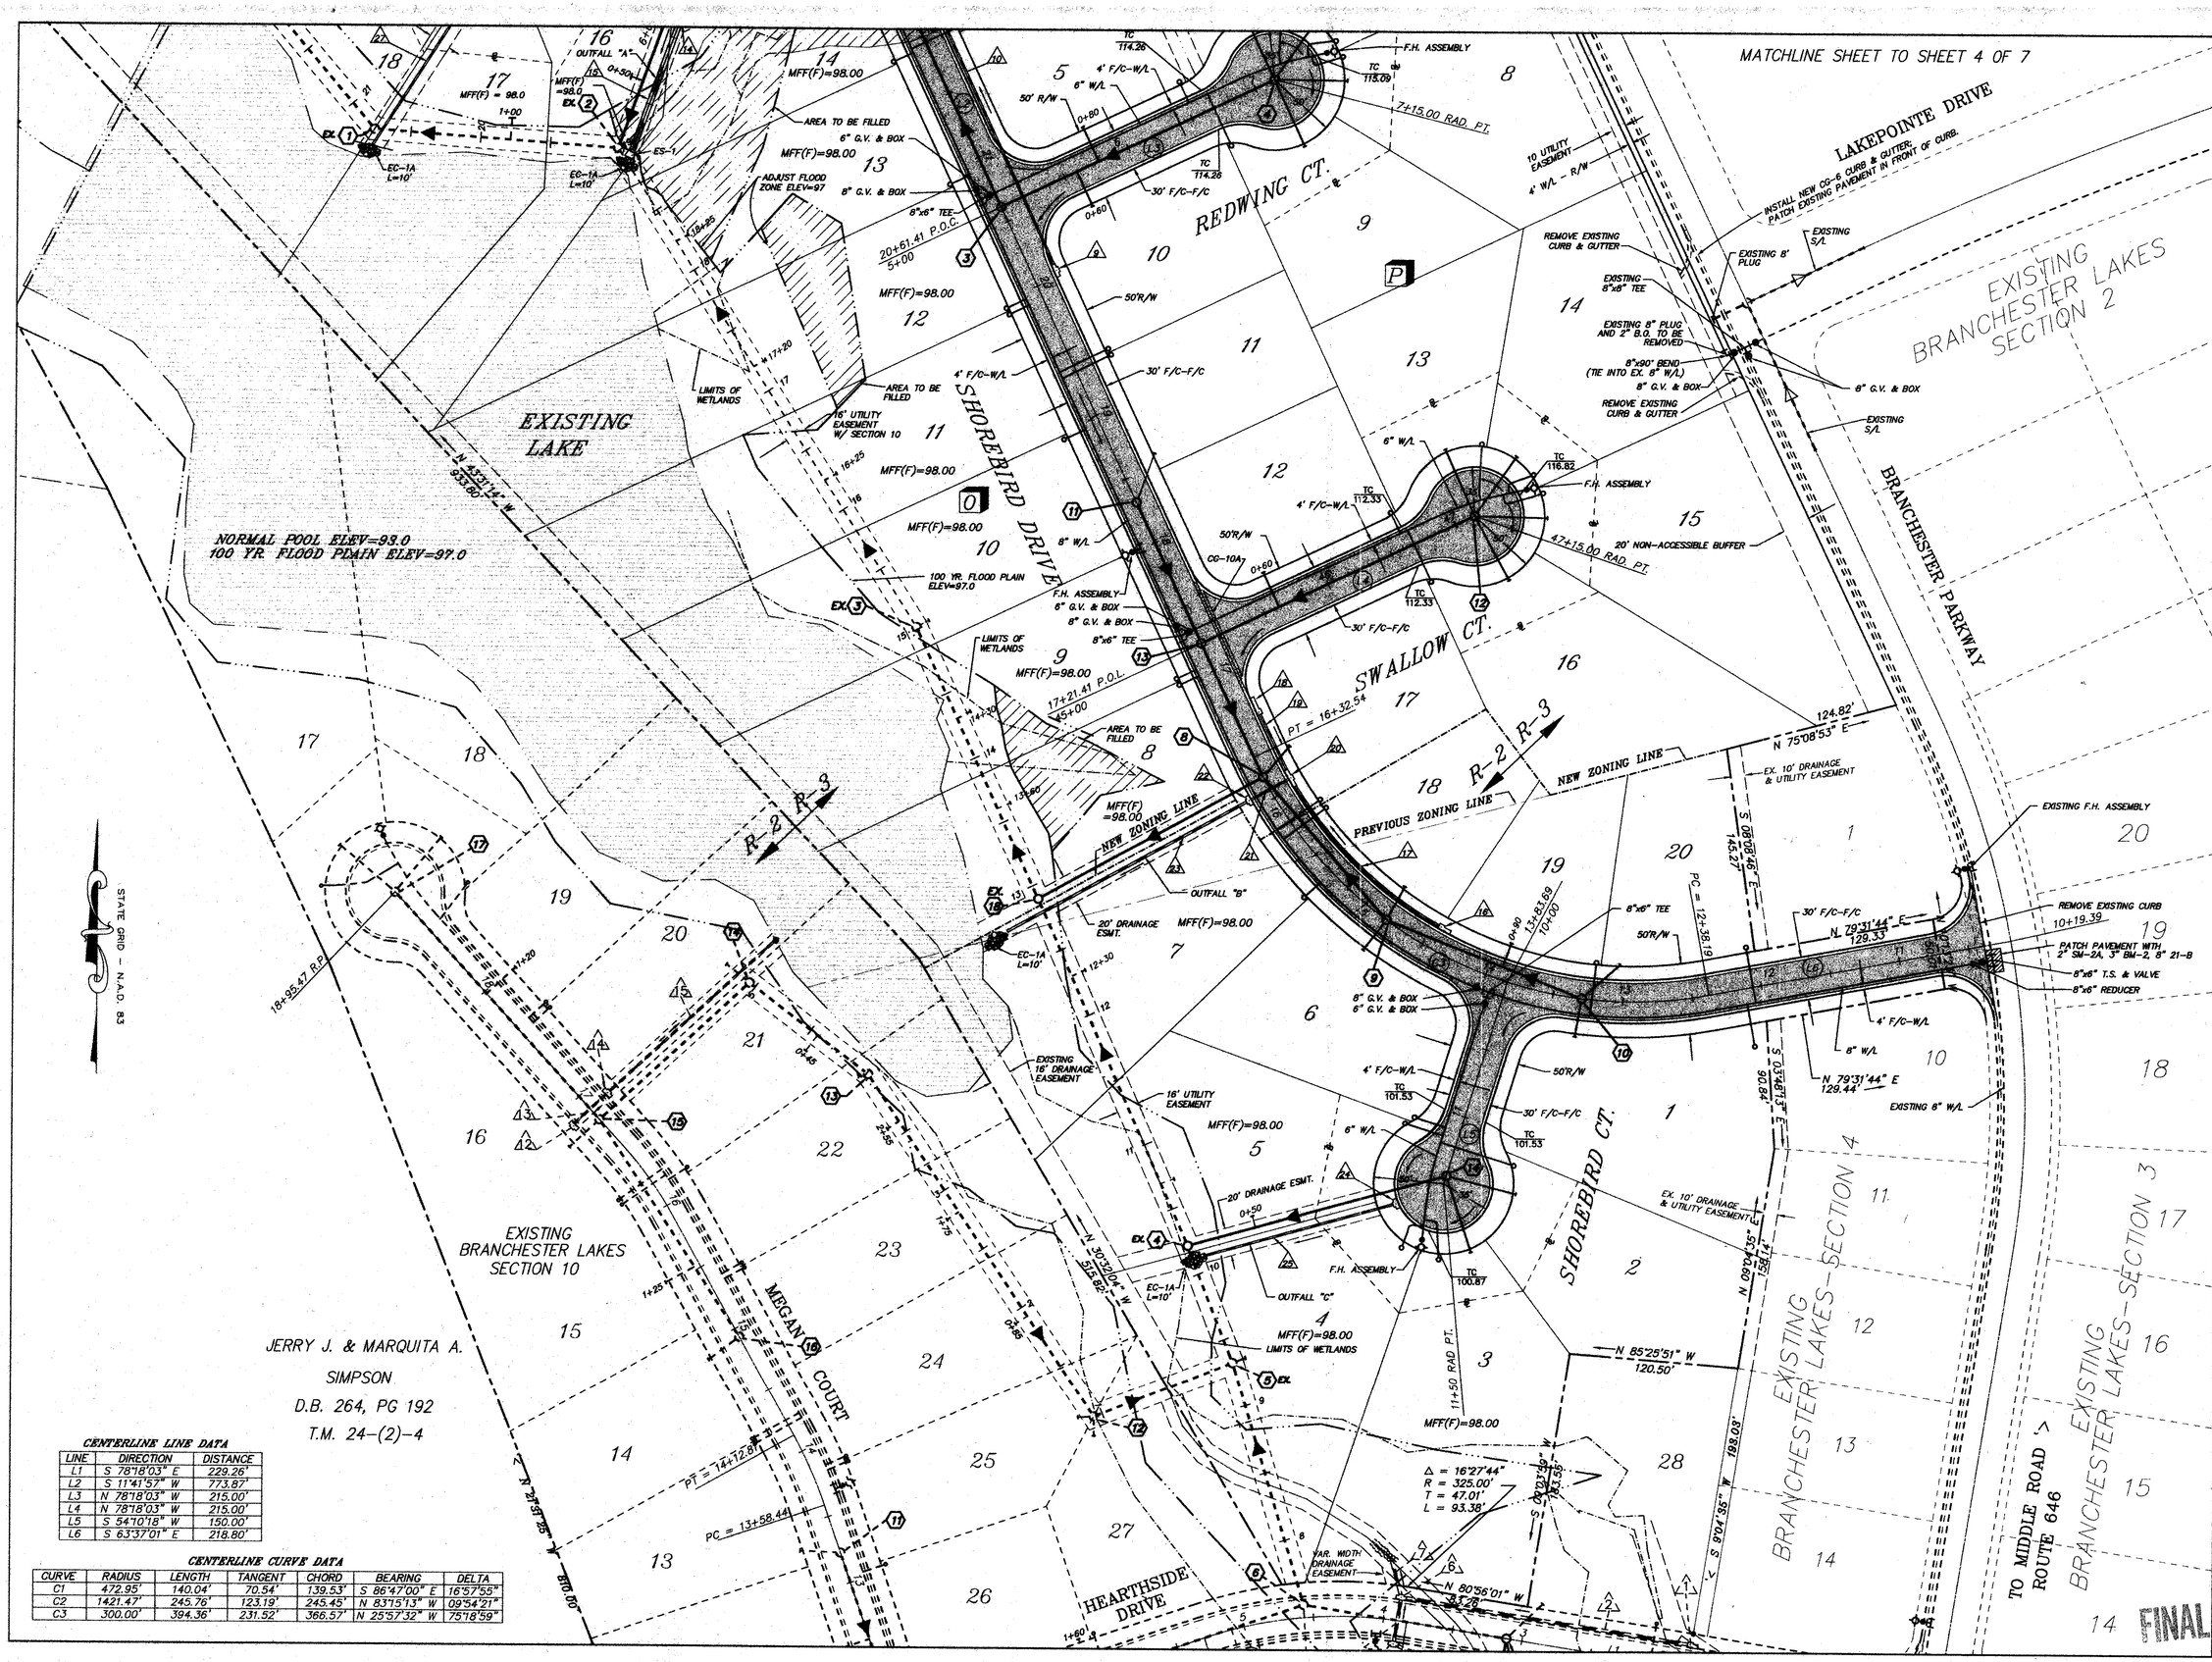

CENTERLINE LINE DATA

LINE	DIRECTION	DISTANCE
L1	S 78°18'03" E	229.26'
L2	S 11°41'57" W	773.87'
L3	N 78°18'03" W	215.00'
L4	N 78°18'03" W	215.00'
L5	S 54°10'18" W	150.00'
L6	S 63°37'01" E	218.80'

CENTERLINE CURVE DATA

CURVE	RADIUS	LENGTH	TANGENT	CHORD	BEARING	DELTA
C1	472.95'	140.04'	70.54'	139.53'	S 86°47'00" E	16°57'55"
C2	1421.47'	245.76'	123.19'	245.45'	N 83°15'13" W	09°54'21"
C3	300.00'	394.36'	231.52'	366.57'	N 25°57'32" W	75°18'59"

711 NORTH COURTHOUSE ROAD
RICHMOND, VIRGINIA 23236
TELEPHONE: (804) 794-3500

8803 STAPLES MILL ROAD
RICHMOND, VIRGINIA 23228
TELEPHONE: (804) 262-7396

4411 CROSSINGS BOULEVARD
PRINCE GEORGE, VIRGINIA 23875
TELEPHONE: (804) 458-8683

COMMONWEALTH OF VIRGINIA
DERRICK A. JOHNSON
No. 24761
9-14-95
PROFESSIONAL ENGINEER

LANDSCAPE ARCHITECTS * PLANNERS * SURVEYORS * ARCHITECTS * ENGINEERS

REVISION DESCRIPTION	DATE
COUNTY REVISIONS	9-11-95

DATE	6-16-95
DRAWN BY	J.E.A.
DESIGNED BY	S.T.P.
CHECKED BY	D.A.J.
SCALE	1"=50'

BRANCHESTER LAKES SECTION 12
PRINCE GEORGE COUNTY, VIRGINIA

PLAN SHEET

SHEET NO. 3 OF 7

JOB NO. 16351-05