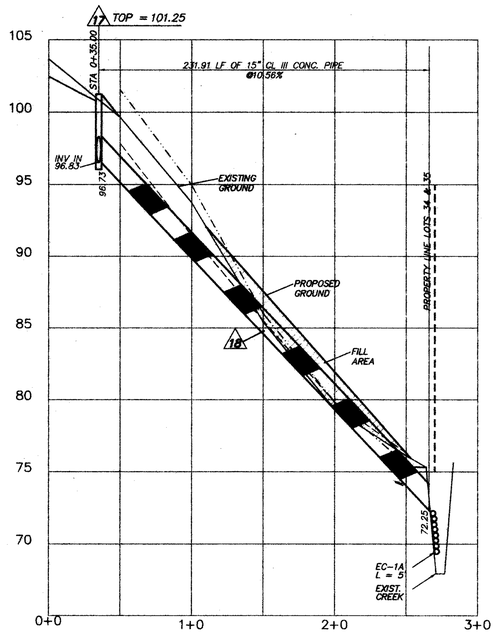

OUTFALL A

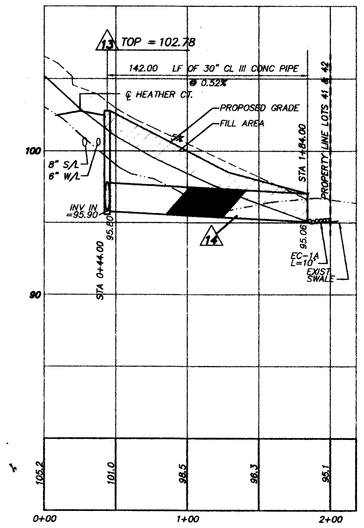

OUTFALL B

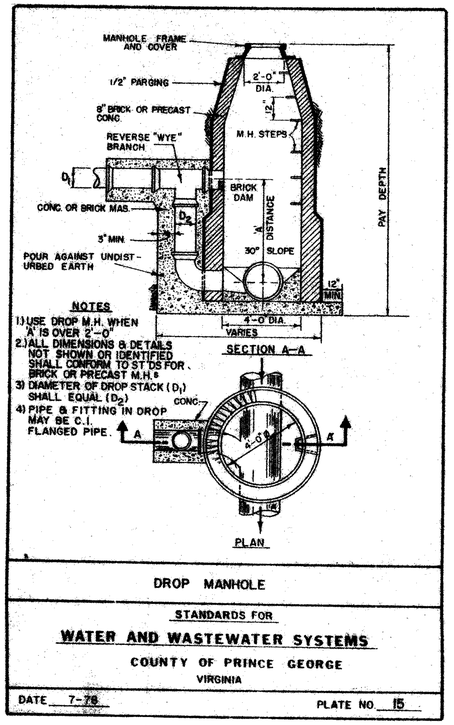

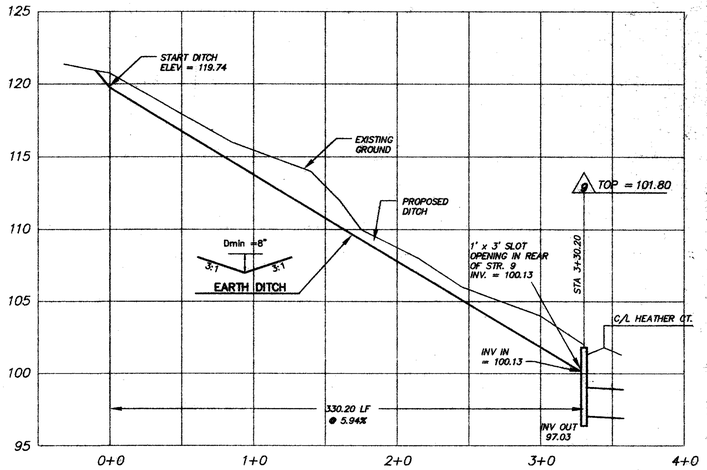

DITCH
(BEHIND LOTS 54, 55, 56 & 57)

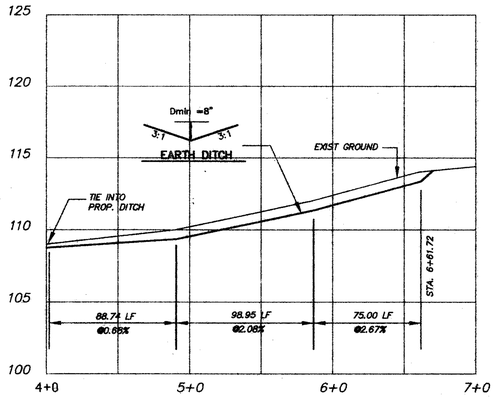

DITCH
(BEHIND LOTS 2, 3 & 4)

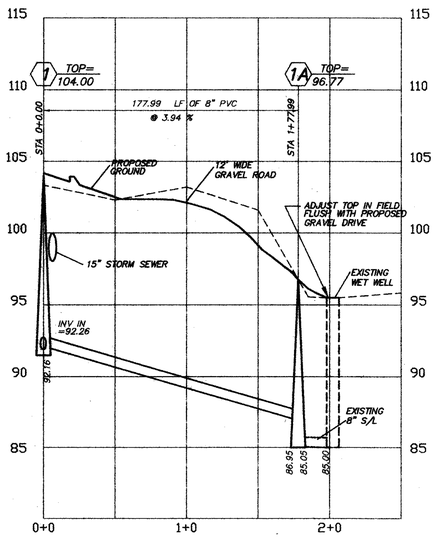

OUTFALL C

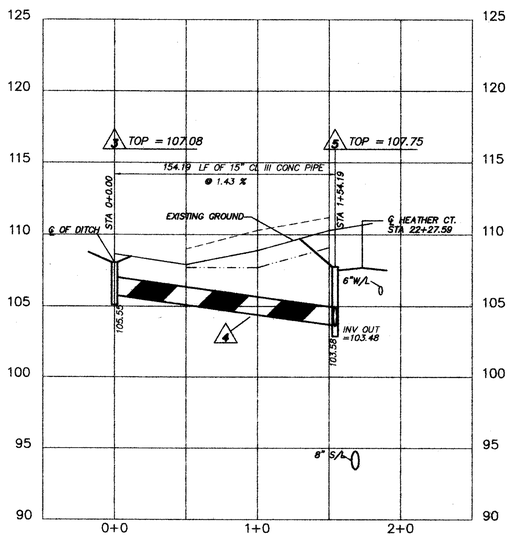

OUTFALL D

KEY

25' RIGHT
EXIST. GRADE
PROP. GRADE
25' LEFT

SCALE
HORIZONTAL: 1"=50'
VERTICAL: 1"=5'

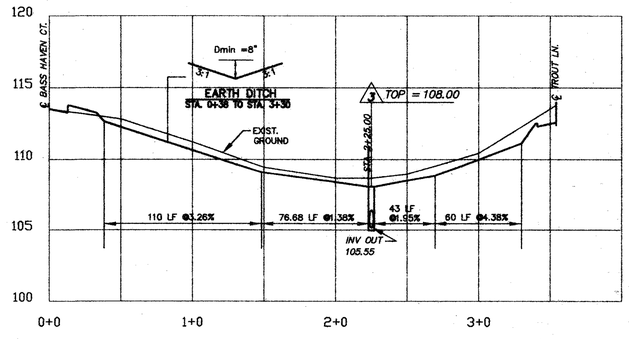

DITCH
(BEHIND LOTS 5, 6 & 7)

FINAL

THIS DRAWING PREPARED AT THE PRINCE GEORGE OFFICE

COMMONWEALTH OF VIRGINIA
DERRICK A. JOHNSON
No. 24
PROFESSIONAL ENGINEER
12-28-95

CORPORATE HEADQUARTERS — 711 N. COURTHOUSE ROAD, RICHMOND, VIRGINIA 23236-3004 — TELEPHONE: (804) 794-7839 — FAX: (804) 794-7839
HENRICO OFFICE — 9803 STAPLES MILL ROAD, RICHMOND, VIRGINIA 23228-2011 — TELEPHONE: (804) 262-7100 — FAX: (804) 262-7139
PRINCE GEORGE OFFICE — 4411 GROSSINGS BLVD., PRINCE GEORGE, VIRGINIA 23875-1858 — TELEPHONE: (804) 733-2300 — FAX: (804) 733-2301
HANOVER OFFICE — 8501 MECHANICSVILLE TURNPIKE, SUITE B-4, MECHANICSVILLE, VIRGINIA 23111-4027 — TELEPHONE: (804) 559-4530 — FAX: (804) 559-4522

TIMMONS
Founded 1958

ARCHITECTS * SURVEYORS * LANDSCAPE ARCHITECTS * ENVIRONMENTAL SCIENTISTS * GEOGRAPHIC INFORMATION SYSTEMS CONSULTANTS * CONSTRUCTION MANAGERS

DATE	REVISION DESCRIPTION
12-27-95	COUNTY REVISIONS

DATE	8-21-95
DRAWN BY	S.T.P
DESIGNED BY	S.T.P
CHECKED BY	D.A.J
SCALE	AS SHOWN

BRANCHESTER LAKES — SECTION 13

BLAND DISTRICT * PRINCE GEORGE COUNTY, VIRGINIA

OUTFALL PROFILES