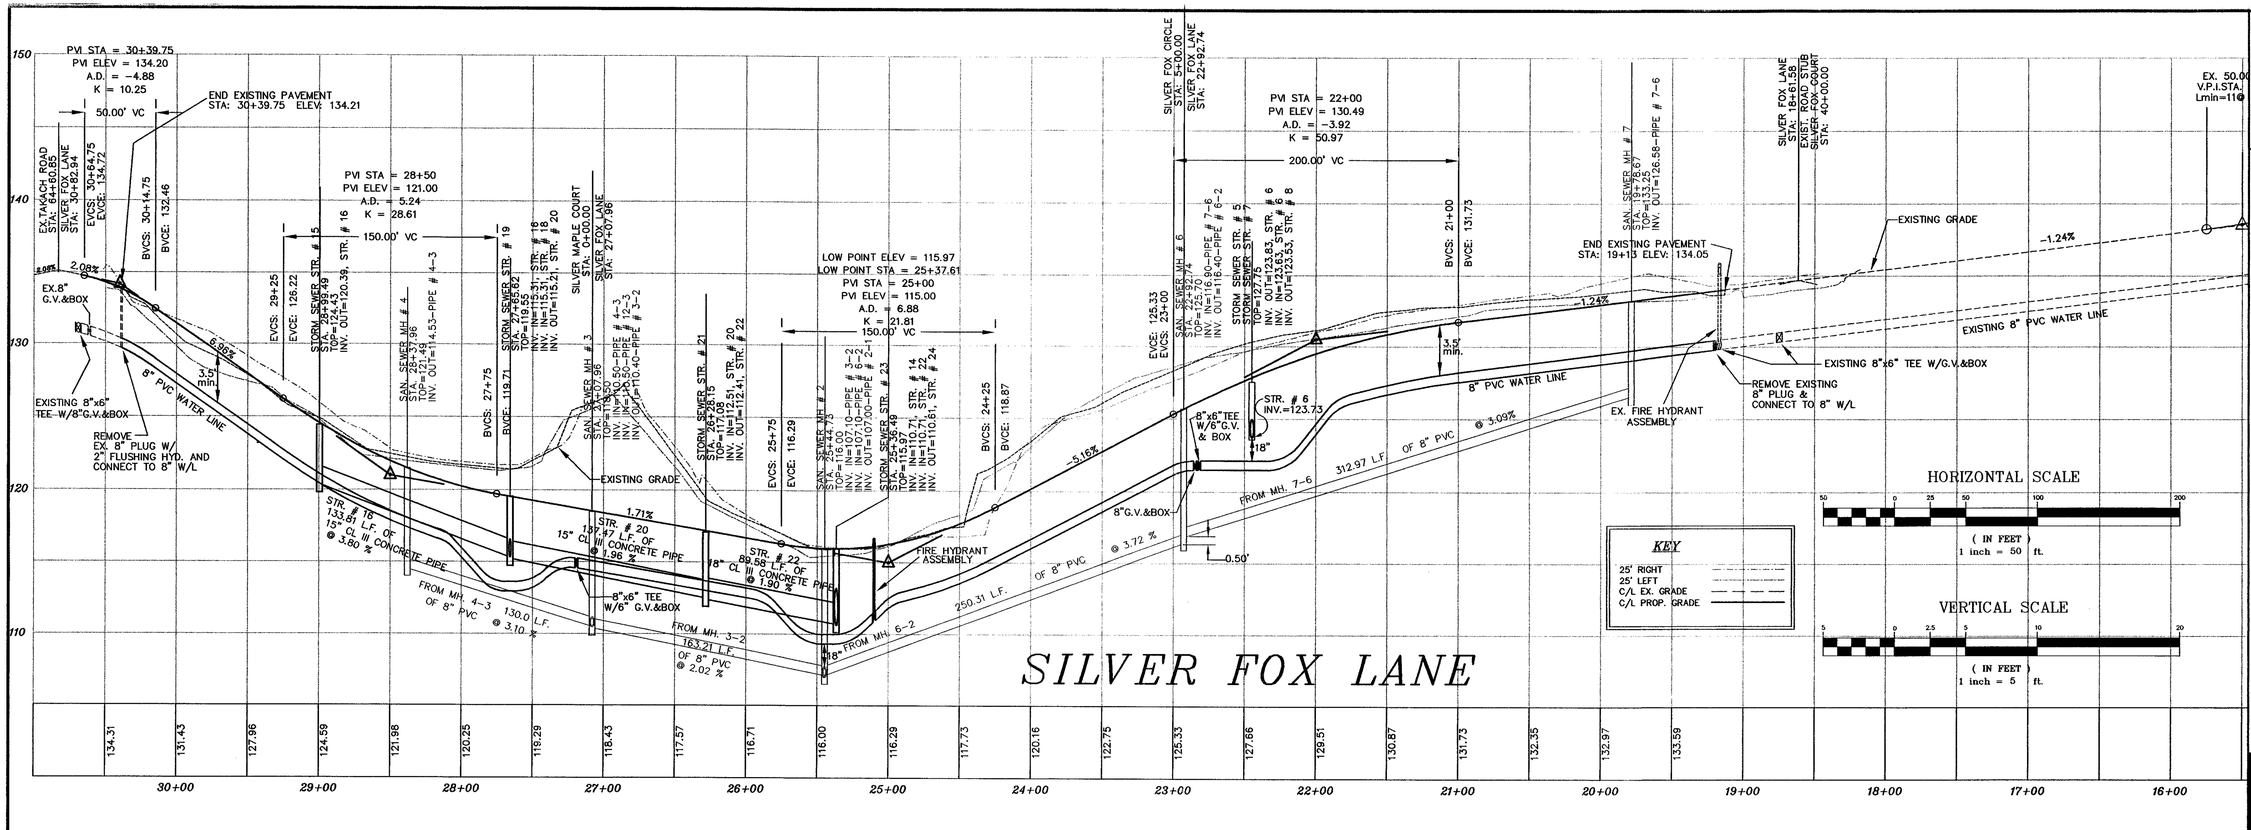

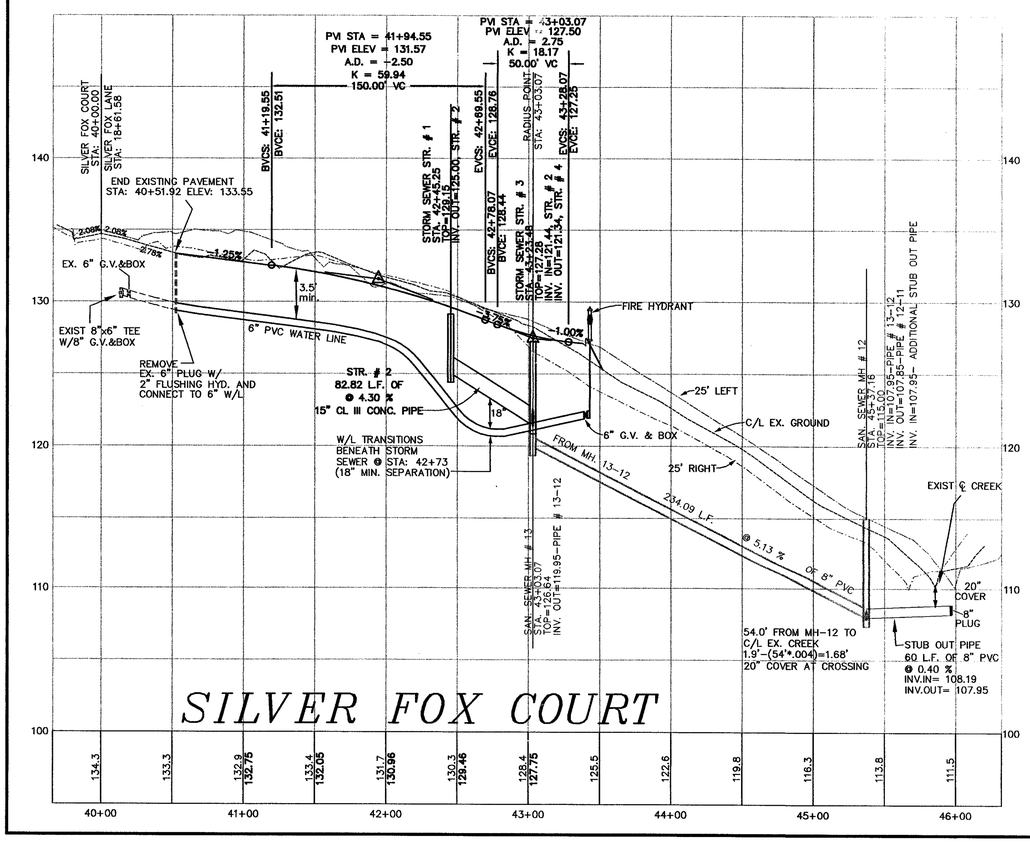

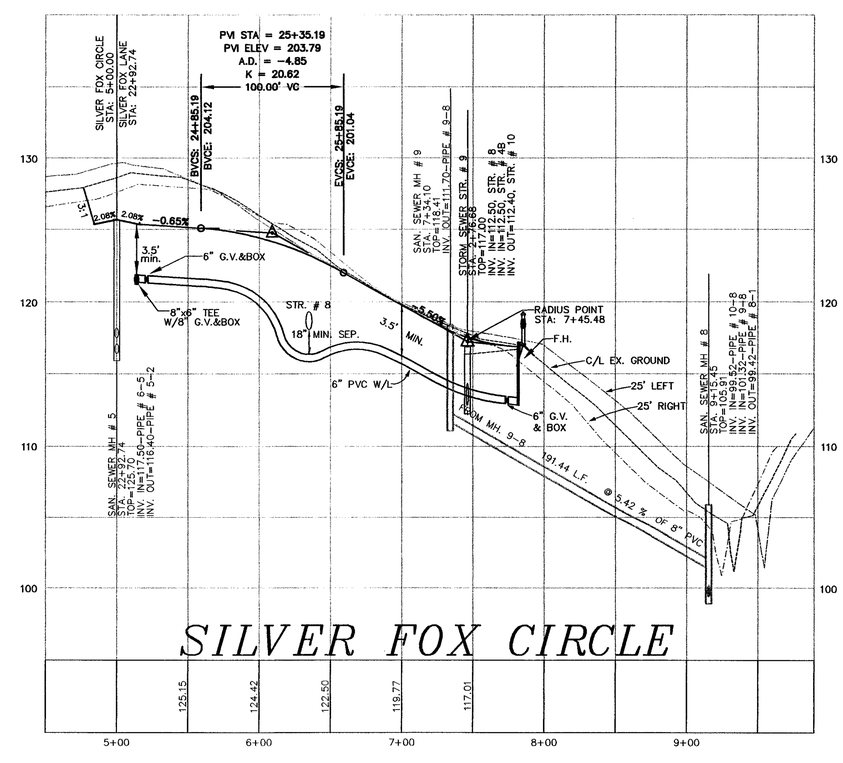

THIS DRAWING PREPARED AT THE PRINCE GEORGE COUNTY OFFICE

COMMONWEALTH OF VIRGINIA
DERRICK A. JOHNSON
No. 24761
PROFESSIONAL ENGINEER
6-20-02

OTHER BRANCH OFFICES
Henrico County, VA • 804-282-7386
Hanover County, VA • 804-559-4520
Lynchburg, VA • 804-947-1410
Greensboro, NC • 336-852-0410

CORPORATE OFFICE
711 N. COURTHOUSE ROAD
RICHMOND, VIRGINIA 23236
Telephone: 804-794-3500
Fax: 804-794-7639
Web Site: www.timmons.com

PRINCE GEORGE COUNTY OFFICE
4280 CROSSINGS BOULEVARD, SUITE 1
PRINCE GEORGE, VIRGINIA 23875
Telephone: 804-458-8858
Fax: 804-751-0798
e-mail: timmons3@timmons.com

DATE	REVISION DESCRIPTION
05-20-02	REVISED PER COUNTY AND V.D.O.T. COMMENTS
06-20-02	ADDED BASIN

DATE	03-06-02
DRAWN BY	W. BROWN
DESIGNED BY	D. JOHNSON
CHECKED BY	
SCALE	AS SHOWN

ENGINEERS * SURVEYORS * PLANNERS * LANDSCAPE ARCHITECTS * ENVIRONMENTAL SCIENTISTS * GEOGRAPHIC INFORMATION SYSTEMS CONSULTANTS * CONSTRUCTION MANAGERS

TIMMONS Founded 1953

BRANCHESTER LAKES SECTION 16

BLAND DISTRICT • PRINCE GEORGE COUNTY, VIRGINIA

PROFILES

JOB NO. 20225

SHEET NO. 4

These plans and associated documents are the exclusive property of TIMMONS and may not be reproduced in whole or in part or shall not be used for any purpose whatsoever, inclusive, but not limited to construction, bidding, and/or construction staking without the express written consent of TIMMONS.