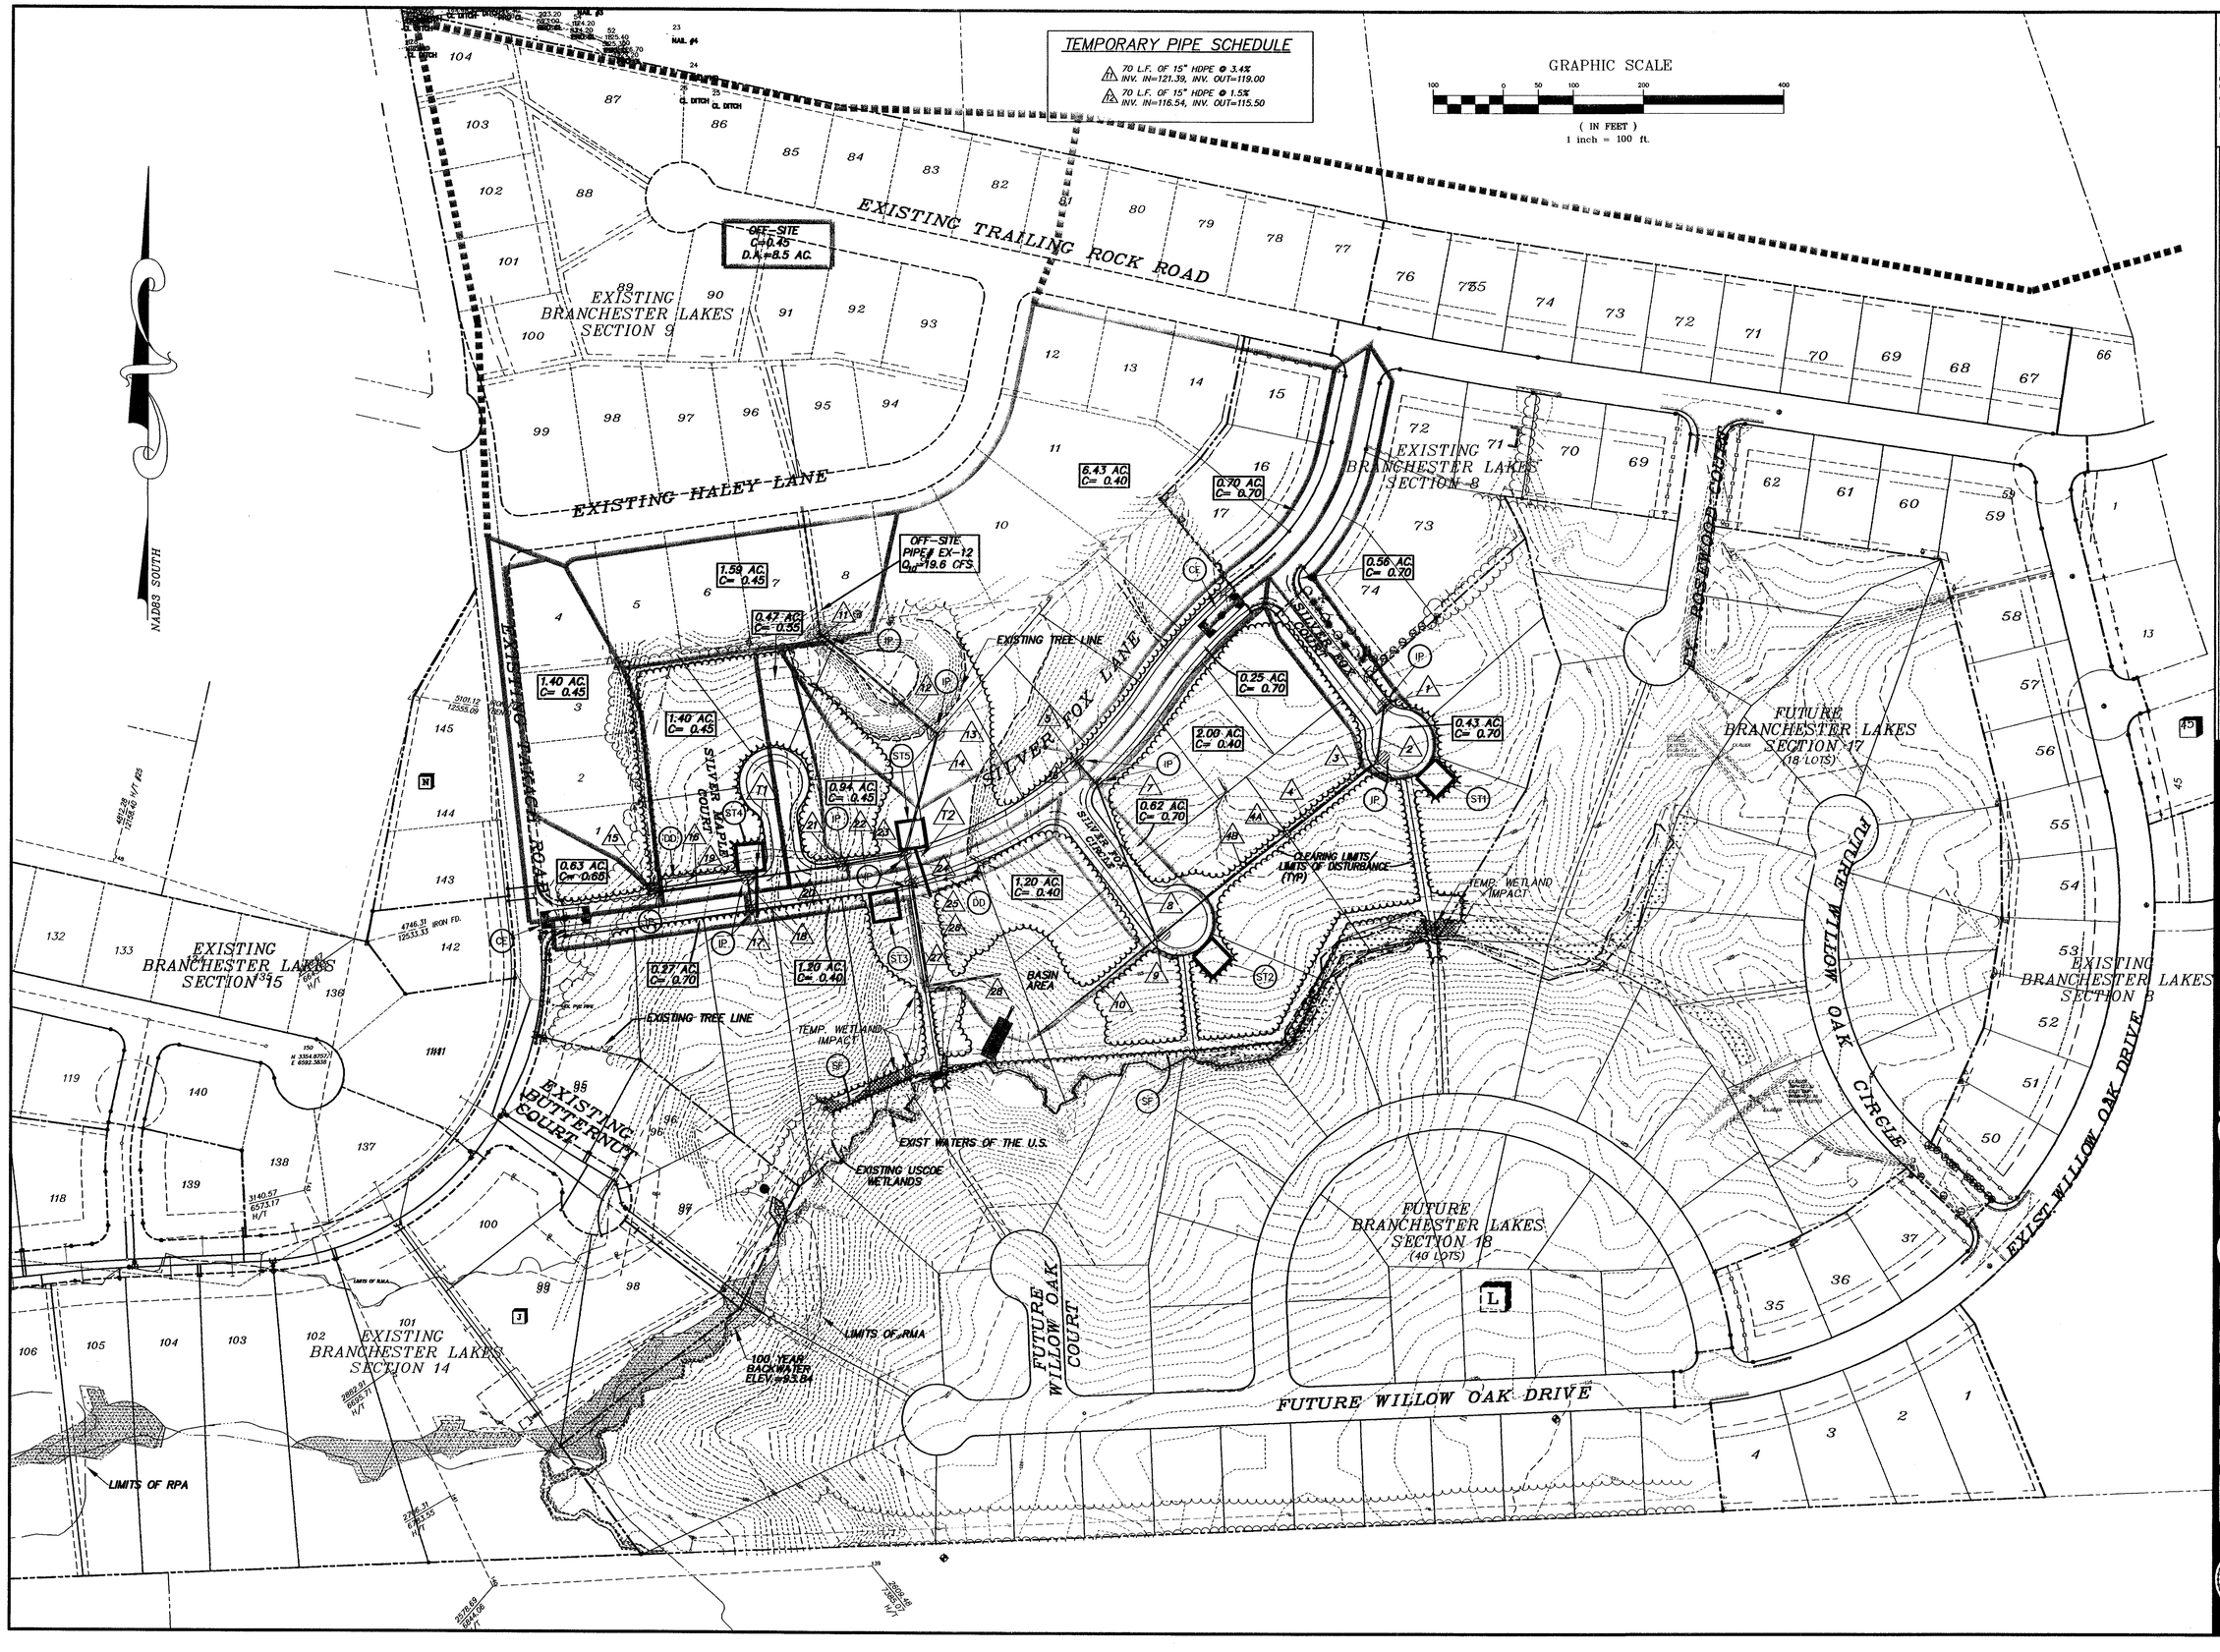

THIS DRAWING PREPARED AT THE PRINCE GEORGE COUNTY OFFICE

COMMONWEALTH OF VIRGINIA
DERRICK A. JOHNSON
No. 24761
PROFESSIONAL ENGINEER
6-20-02

PRINCE GEORGE COUNTY OFFICE
4720 CROSSINGS BOULEVARD, SUITE 1
PRINCE GEORGE, VA 23875-1455
Telephone: 804-458-8685
Fax: 804-458-8686
e-mail: timmons3@timmons.com

CORPORATE OFFICE
711 COURTHOUSE ROAD
RICHMOND, VA 23236-4099
Telephone: 804-794-3500
Fax: 804-794-3505
Web Site: www.timmons.com

OTHER BRANCH OFFICES
Henrico County, VA • 804-253-7200
Hanover County, VA • 804-798-9460
Fredericksburg, VA • 540-891-4010
Greensboro, NC • 336-662-0411

DATE	REVISION DESCRIPTION
05-20-02	REVISED PER COUNTY AND V.D.O.T. COMMENTS
06-20-02	ADDED BASIN

DATE	03-06-02
DRAWN BY	W. BROWN
DESIGNED BY	D. JOHNSON
CHECKED BY	
SCALE	1"=100'

ENGINEERS * SURVEYORS * PLANNERS * LANDSCAPE ARCHITECTS * ENVIRONMENTAL SCIENTISTS * GEOGRAPHIC INFORMATION SYSTEMS CONSULTANTS * CONSTRUCTION MANAGERS

TIMMONS Founded 1953

BRANCHESTER LAKES SECTION 16

BLAND DISTRICT • PRINCE GEORGE COUNTY, VIRGINIA

OVERALL HYDROLOGY AND EROSION CONTROL PLAN

JOB NO. 20225

SHEET NO. 7

These plans and associated documents are the exclusive property of TIMMONS and may not be reproduced in whole or in part and shall not be used for any purpose whatsoever, inclusive, but not limited to construction, bidding, and/or construction staking without the express written consent of TIMMONS.