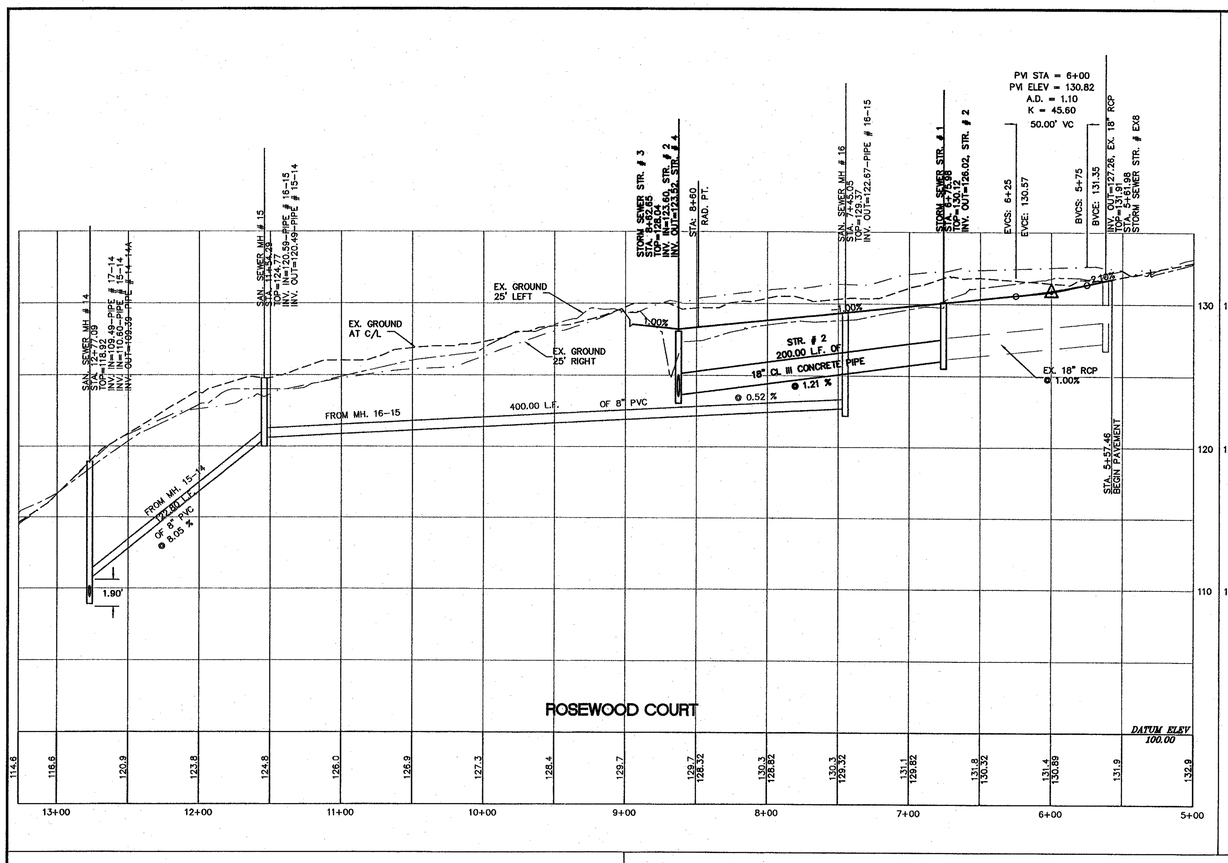

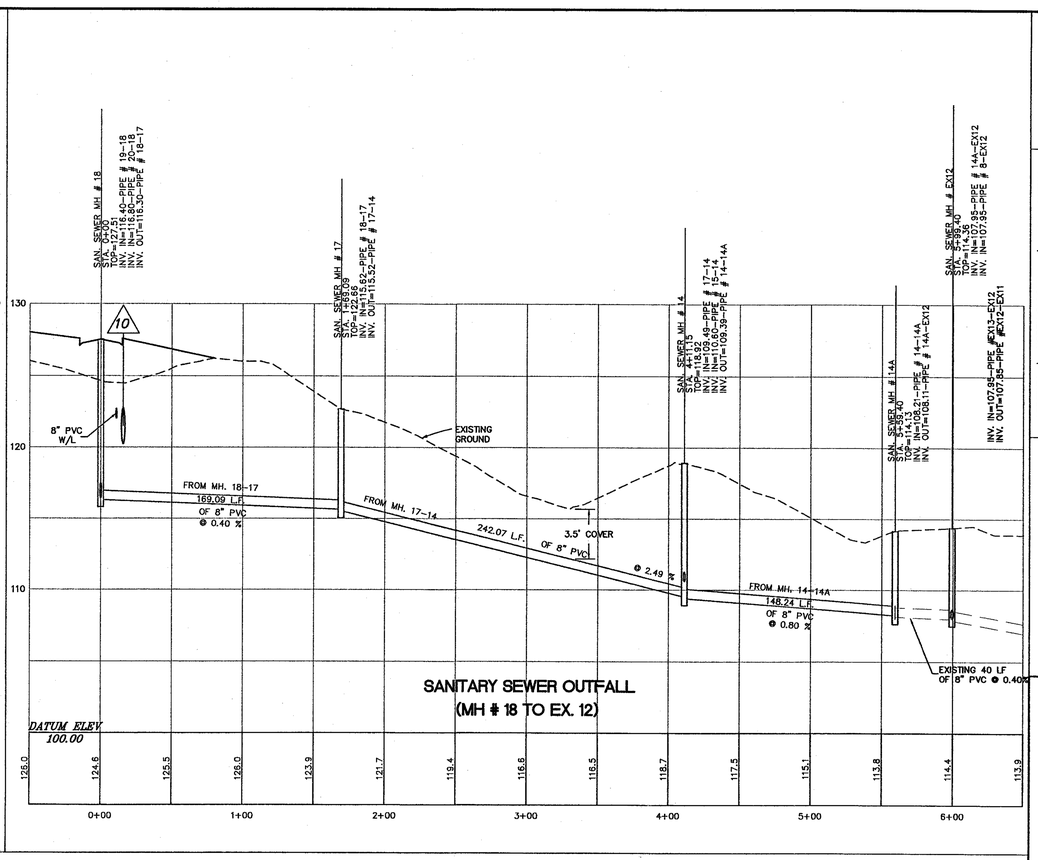

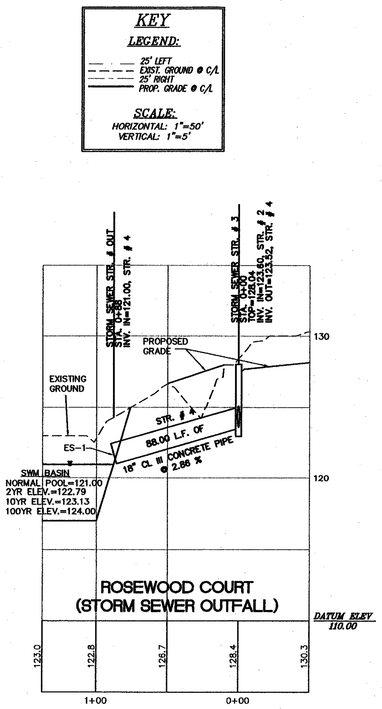

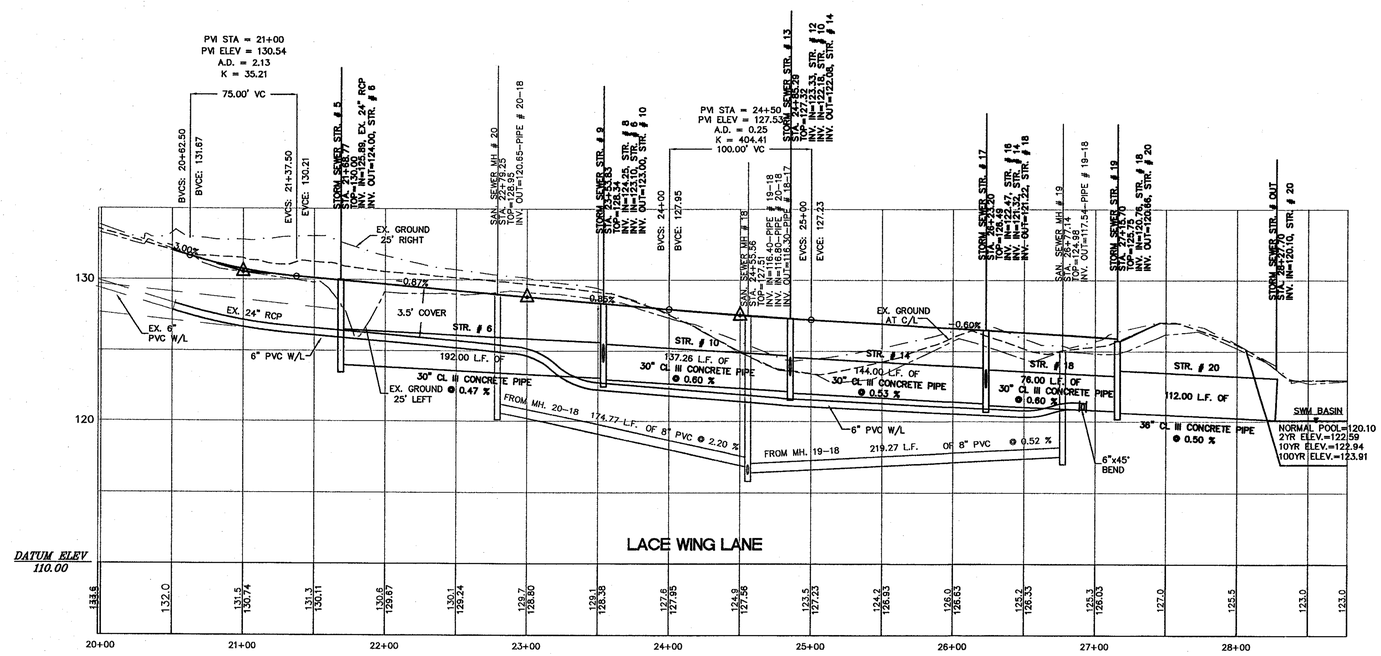

COMMONWEALTH OF VIRGINIA
DERRICK A. JOHNSON
No. 24761
10-29-04
PROFESSIONAL ENGINEER

TIMMONS GROUP

VIRGINIA | NORTH CAROLINA | WEST VIRGINIA

THIS DRAWING PREPARED AT THE
PRINCE GEORGE OFFICE
4260 Crossing 36 Blvd. / Prince George, VA 23875
TEL 804.541.6600 FAX 804.751.0793 www.timmons.com

YOUR VISION ACHIEVED THROUGH OURS.

Site Development | Residential | Infrastructure | Technology

DATE	REVISION DESCRIPTION
3-28-03	COUNTY COMMENTS
10-29-04	COUNTY COMMENTS

DATE: 28 JAN 2003
DRAWN BY: B.CRUTCHFIELD
DESIGNED BY: B.CRUTCHFIELD
CHECKED BY: D. JOHNSON
SCALE: VERT: 1"=5' HORIZ: 1"=50'

BRANCHESTER LAKES - SECTION 17

BLAND DISTRICT * PRINCE GEORGE COUNTY, VIRGINIA

PROFILES

JOB NO. 20446

SHEET NO. 6

These plans and associated documents are the exclusive property of TIMMONS GROUP and may not be reproduced in whole or in part and shall not be used for any purpose whatsoever, inclusive, but not limited to construction, bidding, and/or construction staking without the express written consent of TIMMONS GROUP.