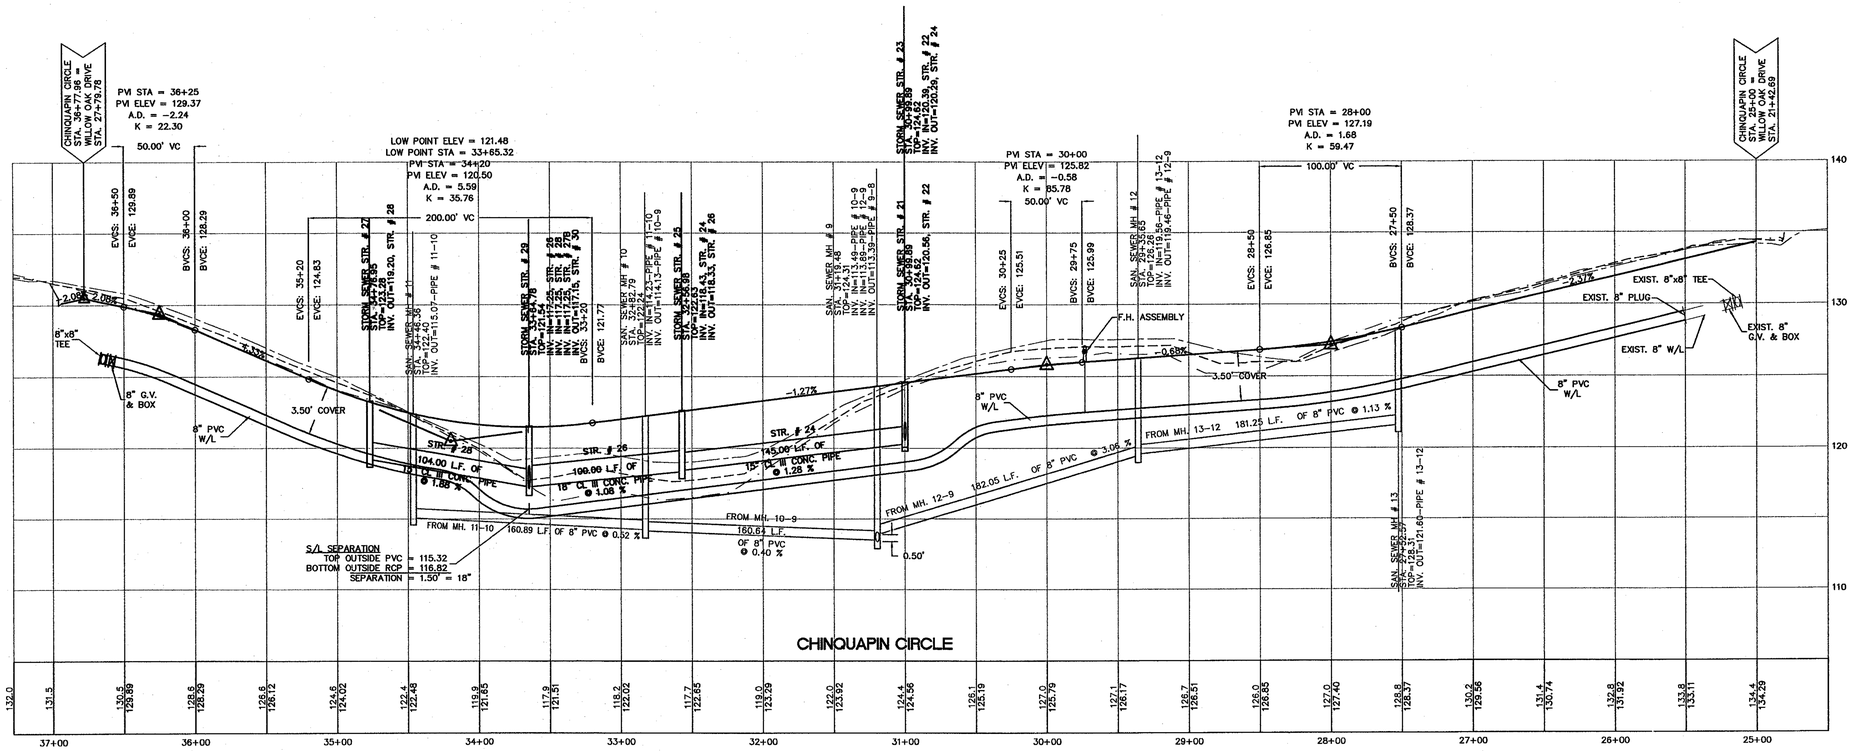

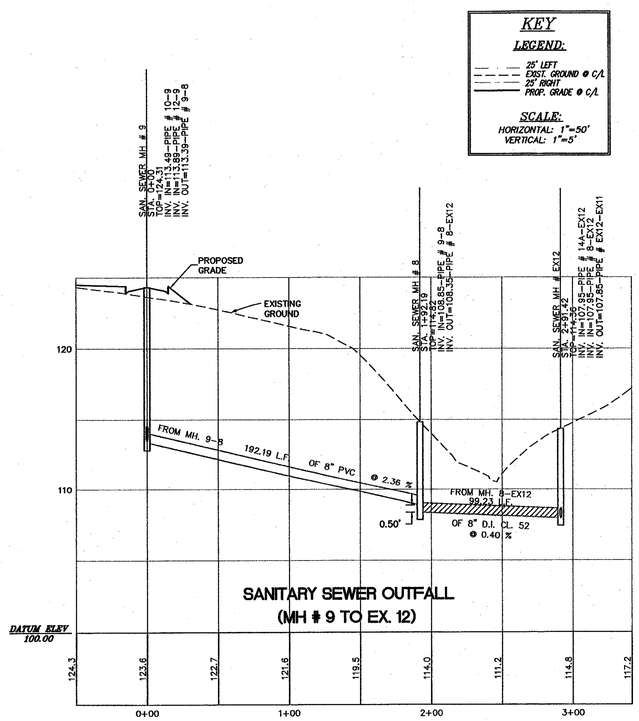

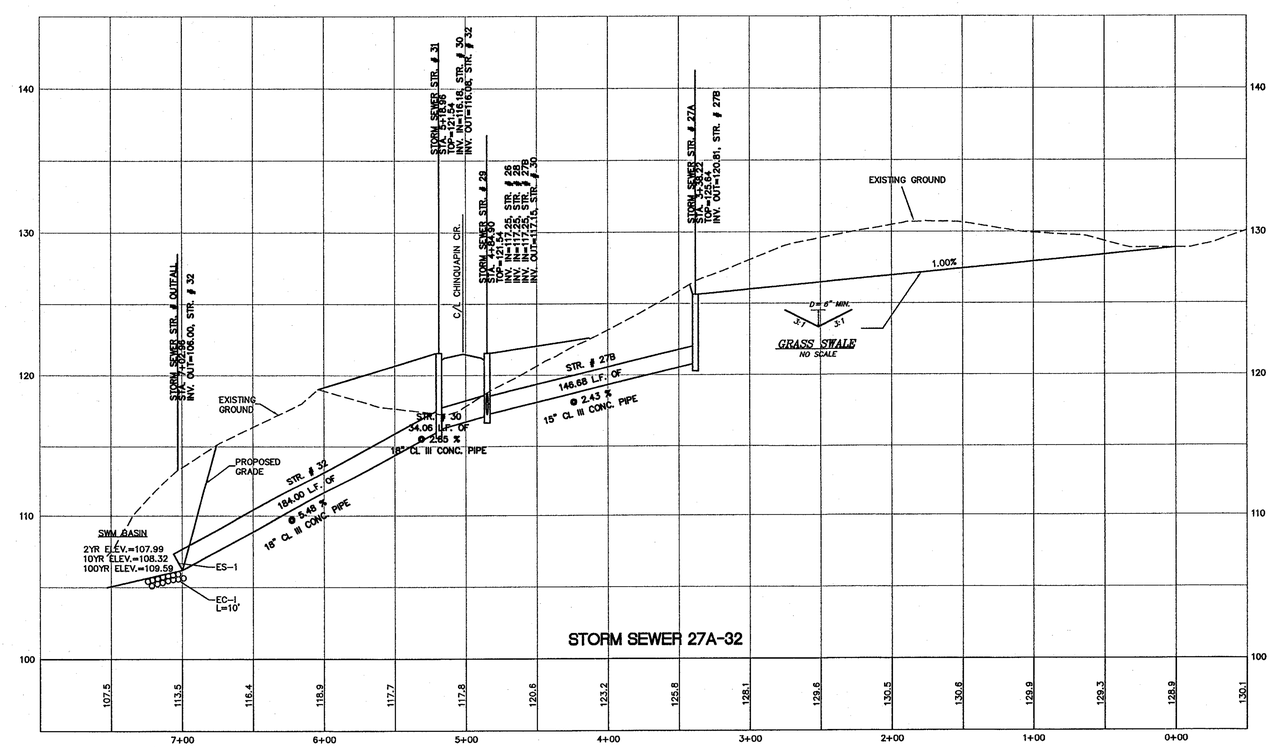

COMMONWEALTH OF VIRGINIA
DERRICK A. JOHNSON
No. 24781
10-27-04
PROFESSIONAL ENGINEER

VIRGINIA | NORTH CAROLINA | WEST VIRGINIA

THIS DRAWING PREPARED AT THE
PRINCE GEORGE OFFICE
4260 Crossings Blvd. | Prince George, VA 23875
TEL 804.541.6600 FAX 804.751.0798 www.timmons.com

YOUR VISION ACHIEVED THROUGH OURS.

Site Development | Residential | Infrastructure | Technology

DATE	REVISION DESCRIPTION
3-28-03	COUNTY COMMENTS
7-15-03	COUNTY COMMENTS

DATE
28 JAN 2003

DRAWN BY
B.CRUTCHFIELD

DESIGNED BY
B.CRUTCHFIELD

CHECKED BY
D. JOHNSON

SCALE
AS SHOWN

TIMMONS GROUP

BRANCHESTER LAKES - SECTION 17

BLAND DISTRICT * PRINCE GEORGE COUNTY, VIRGINIA

PROFILES

JOB NO.
20446

SHEET NO.
7

These plans and associated documents are the exclusive property of TIMMONS GROUP and may not be reproduced in whole or in part and shall not be used for any purpose whatsoever, inclusive, but not limited to construction, bidding, and/or construction staking without the express written consent of TIMMONS GROUP.