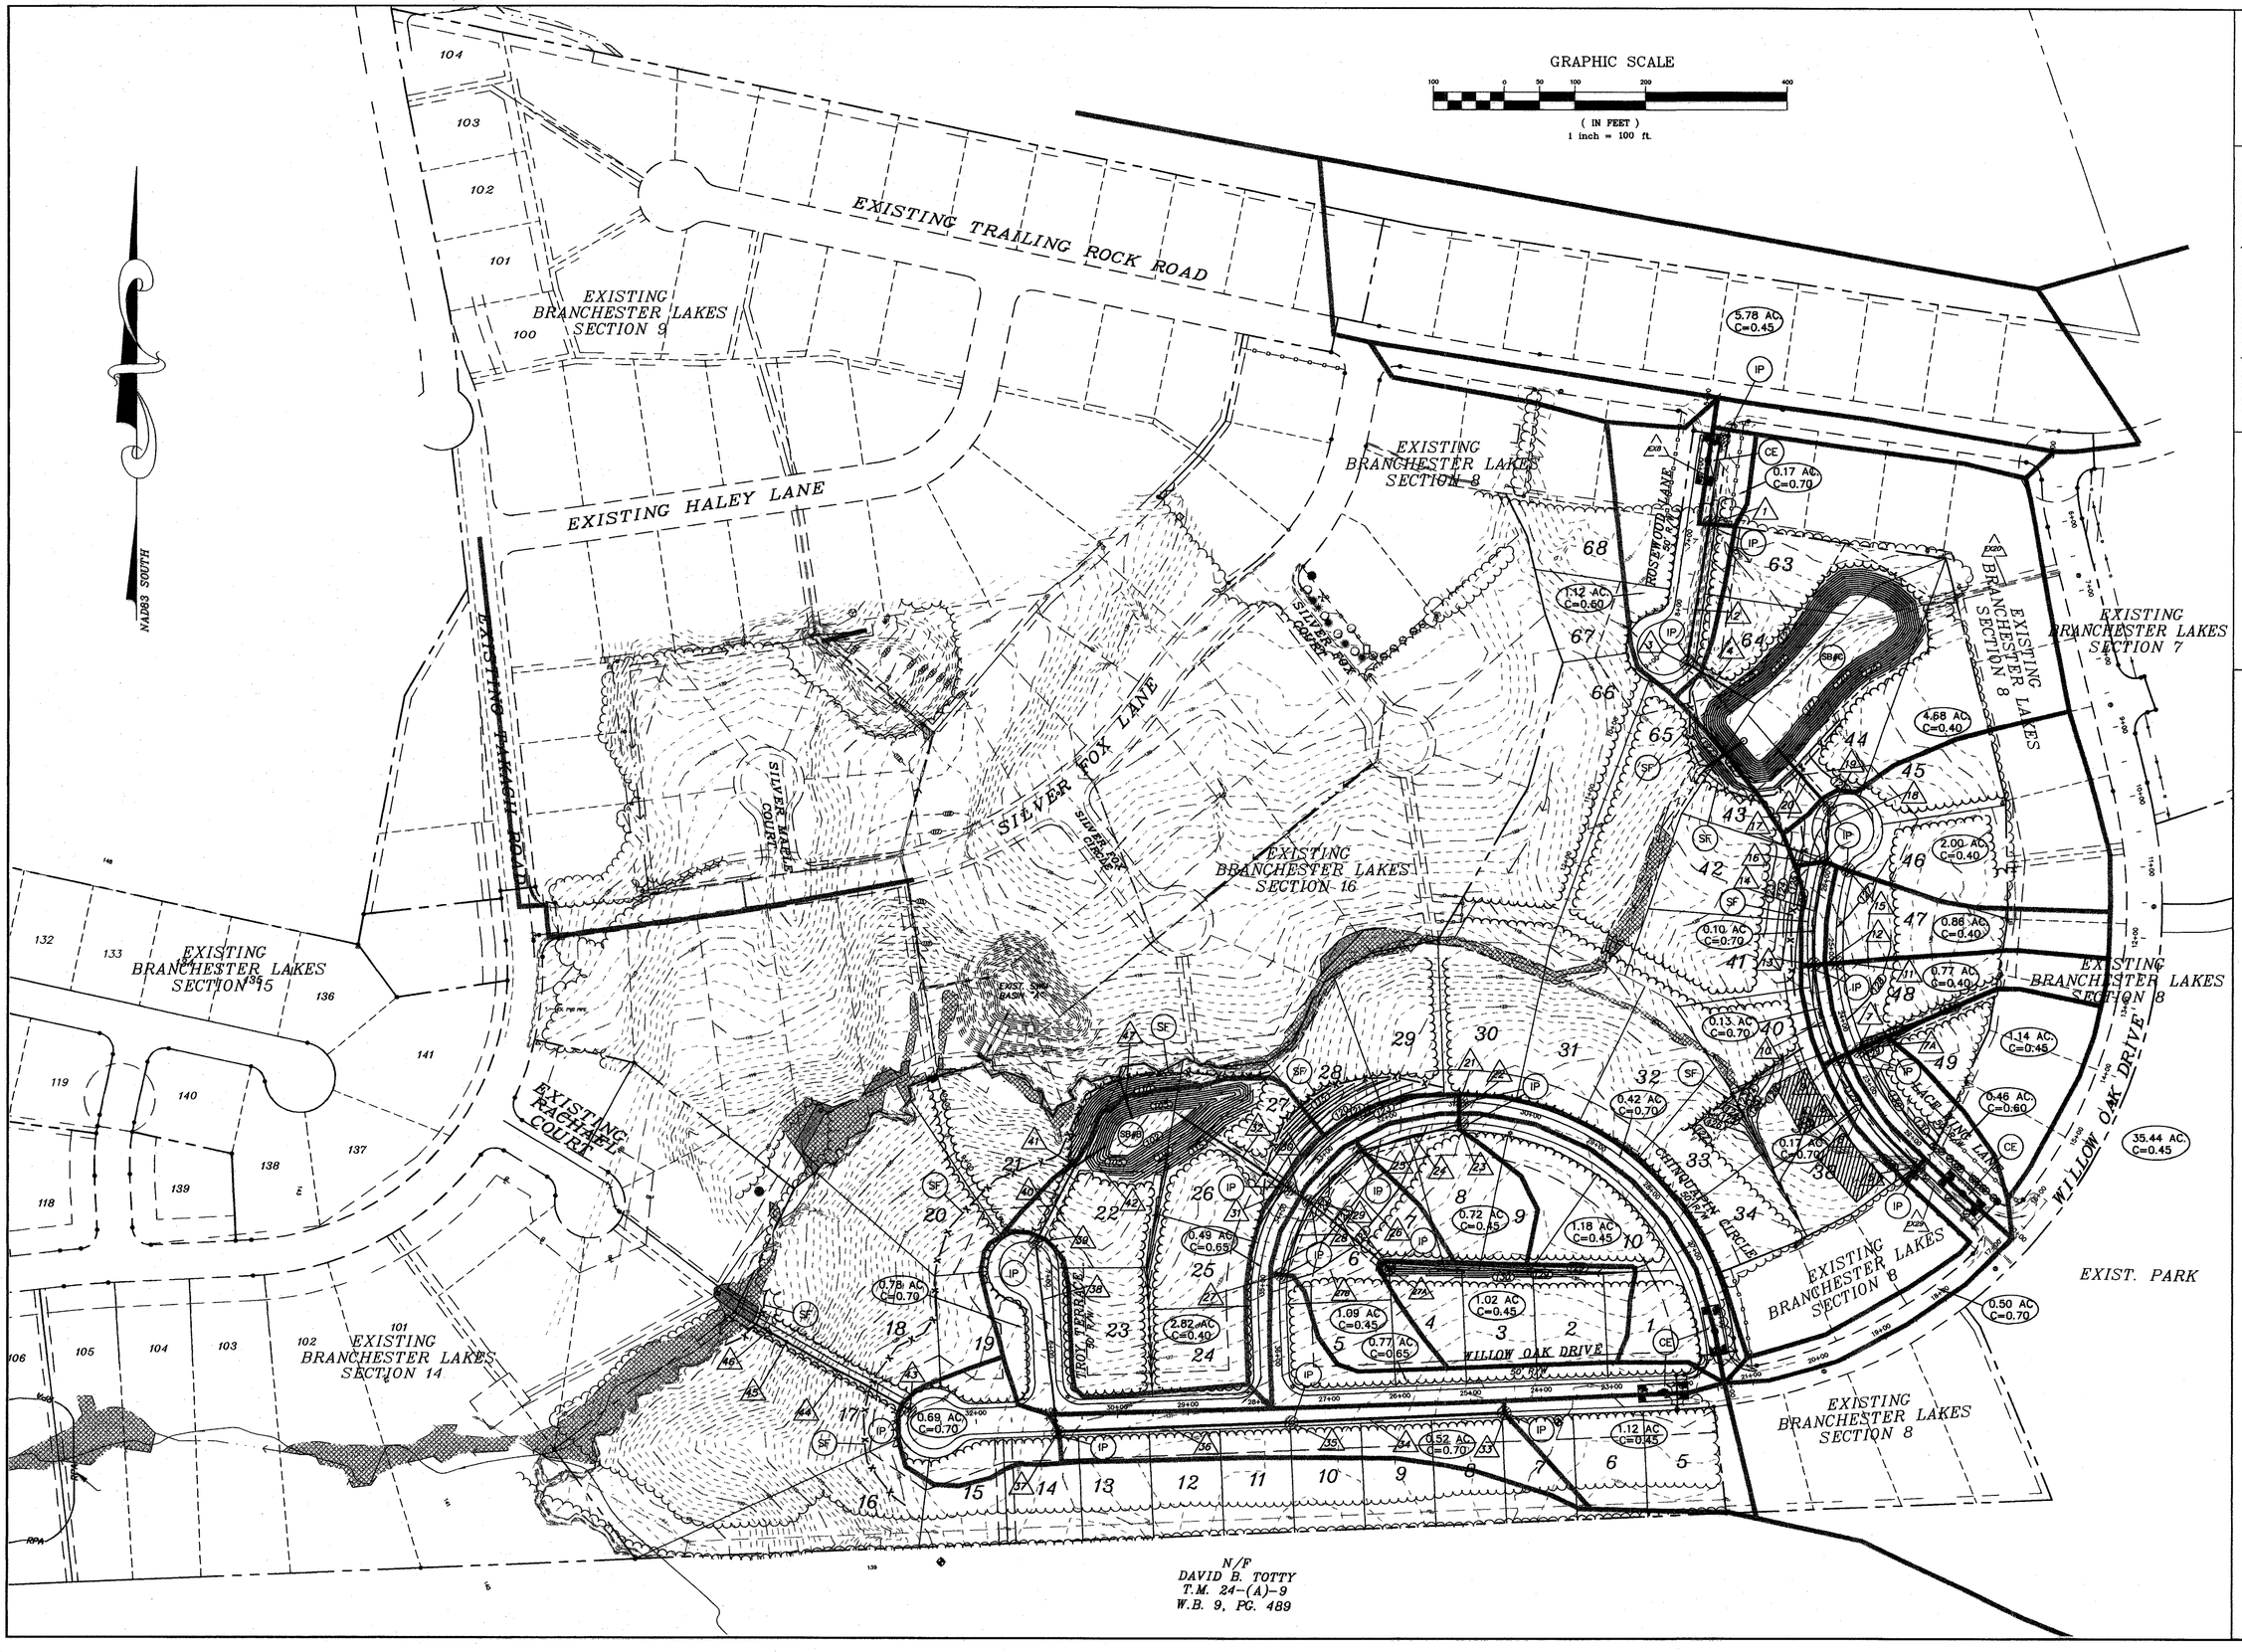

COMMONWEALTH OF VIRGINIA
DERRICK A. JOHNSON
No. 24761
7-15-03
PROFESSIONAL ENGINEER

VIRGINIA | NORTH CAROLINA | WEST VIRGINIA

THIS DRAWING PREPARED AT THE
PRINCE GEORGE OFFICE
4260 Crossings Blvd | Prince George, VA 23875
TEL: 804-541.6900 FAX: 804-751.0790 www.timmons.com

YOUR VISION ACHIEVED THROUGH OURS.

Site Development | Residential | Infrastructure | Technology

DATE	REVISION DESCRIPTION
3-28-03	COUNTY COMMENTS
7-15-03	COUNTY COMMENTS

DATE	28 JAN 2003
DRAWN BY	B.CRUTCHFIELD
DESIGNED BY	B.CRUTCHFIELD
CHECKED BY	D. JOHNSON
SCALE	1"=100'

TIMMONS GROUP

BRANCHESTER LAKES - SECTION 17

BLAND DISTRICT * PRINCE GEORGE COUNTY, VIRGINIA

OVERALL HYDROLOGY AND EROSION CONTROL PLAN

JOB NO. 20446

SHEET NO. 9

These plans and associated documents are the exclusive property of TIMMONS GROUP and may not be reproduced in whole or in part and shall not be used for any purpose whatsoever, inclusive, but not limited to construction, bidding, and/or construction staking without the express written consent of TIMMONS GROUP.