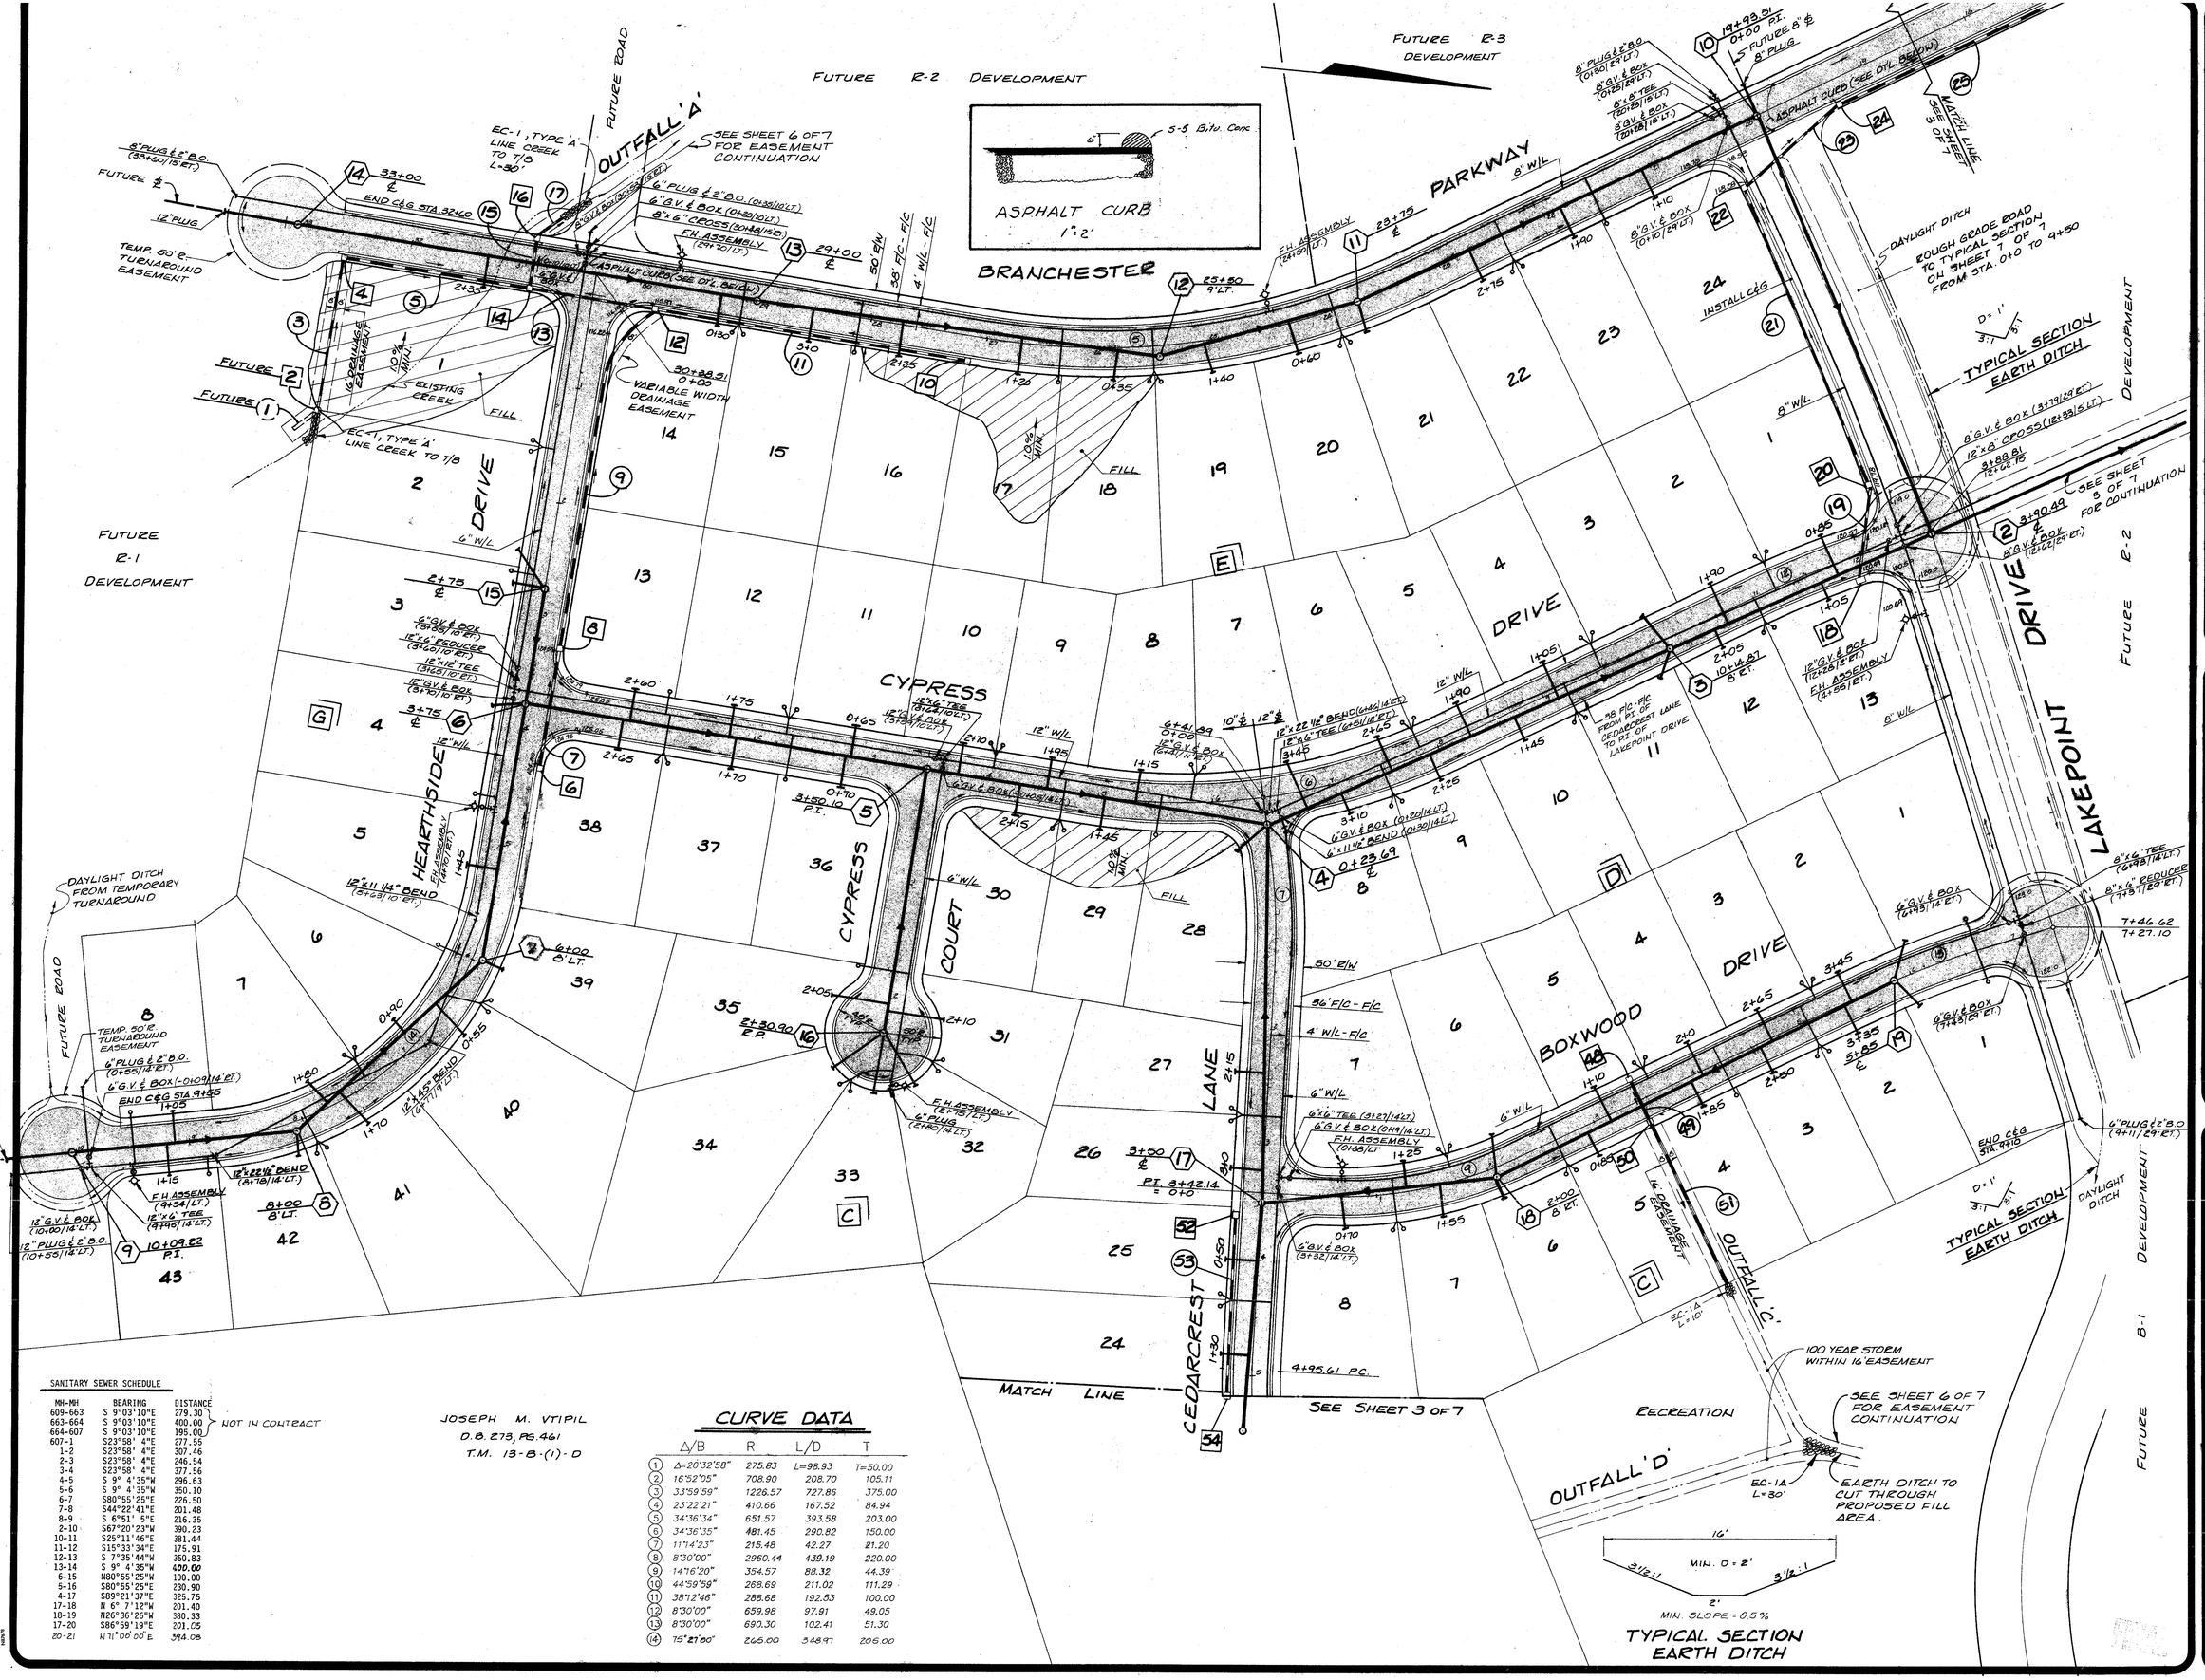

SANITARY SEWER SCHEDULE

MH-MH	BEARING	DISTANCE
609-663	S 9°03'10"E	279.30
663-664	S 9°03'10"E	400.00
664-607	S 9°03'10"E	195.00
607-1	S23°58' 4"E	277.55
1-2	S23°58' 4"E	307.46
2-3	S23°58' 4"E	246.54
3-4	S23°58' 4"E	377.56
4-5	S 9° 4'35"W	296.63
5-6	S 9° 4'35"W	350.10
6-7	S80°55'25"E	226.50
7-8	S44°22'41"E	201.48
8-9	S 6°51' 5"E	216.35
2-10	S67°20'23"W	390.23
10-11	S25°11'46"E	381.44
11-12	S15°33'34"E	175.91
12-13	S 7°35'44"W	350.83
13-14	S 9° 4'35"W	400.00
6-15	N80°55'25"W	100.00
5-16	S80°55'25"E	230.90
4-17	S89°21'37"E	325.75
17-18	N 6° 7'12"W	201.40
18-19	N26°36'26"W	380.33
17-20	S86°59'19"E	201.05
20-21	N 71°00'00"E	394.08

NOT IN CONTRACT

JOSEPH M. VTIPIL
D.B. 273, PG. 461
T.M. 13-B-(1)-D

CURVE DATA

	Δ/B	R	L/D	T
1	Δ=20°32'58"	275.83	L=98.93	T=50.00
2	16°52'05"	708.90	208.70	105.11
3	33°59'59"	1226.57	727.86	375.00
4	23°22'21"	410.66	167.52	84.94
5	34°36'34"	651.57	393.58	203.00
6	34°36'35"	481.45	290.82	150.00
7	11°14'23"	215.48	42.27	21.20
8	8°30'00"	2960.44	439.19	220.00
9	14°16'20"	354.57	88.32	44.39
10	44°59'59"	268.69	211.02	111.29
11	38°12'46"	288.68	192.53	100.00
12	8°30'00"	659.98	97.91	49.05
13	8°30'00"	690.30	102.41	51.30
14	75°21'00"	265.00	348.97	205.00

J. K. TIMMONS & ASSOCIATES, P.C.
ENGINEERS · SURVEYORS · PLANNERS
711 NORTH COURTHOUSE ROAD
RICHMOND, VIRGINIA 23235
TELEPHONE: (804) 794-3500
8863 STAPLES MILL ROAD
RICHMOND, VIRGINIA 23228
TELEPHONE: (804) 262-7395
411 EAST BROADWAY
HOPEWELL, VIRGINIA 23860
TELEPHONE: (804) 458-8865

BRANCHESTER LAKES
SECTION 2
PLAN

△ COUNTY REV. 12-3-87
△ COUNTY REV. 12-30-87
△ COUNTY REV. 1-8-88

REVISIONS

COMMONWEALTH OF VIRGINIA
EDWARD L. GLASS
CERTIFICATE No. 017564
REGISTERED PROFESSIONAL ENGINEER

STAMP	1" = 50
SCALE	G.F.C.
DRAWN BY	OCT. 27, 87
DATE DRAWN	E.L.G.
DESIGNED	E.L.G.
CHECKED	2 OF 8
SHEET NUMBER	8708-03
JOB NUMBER	