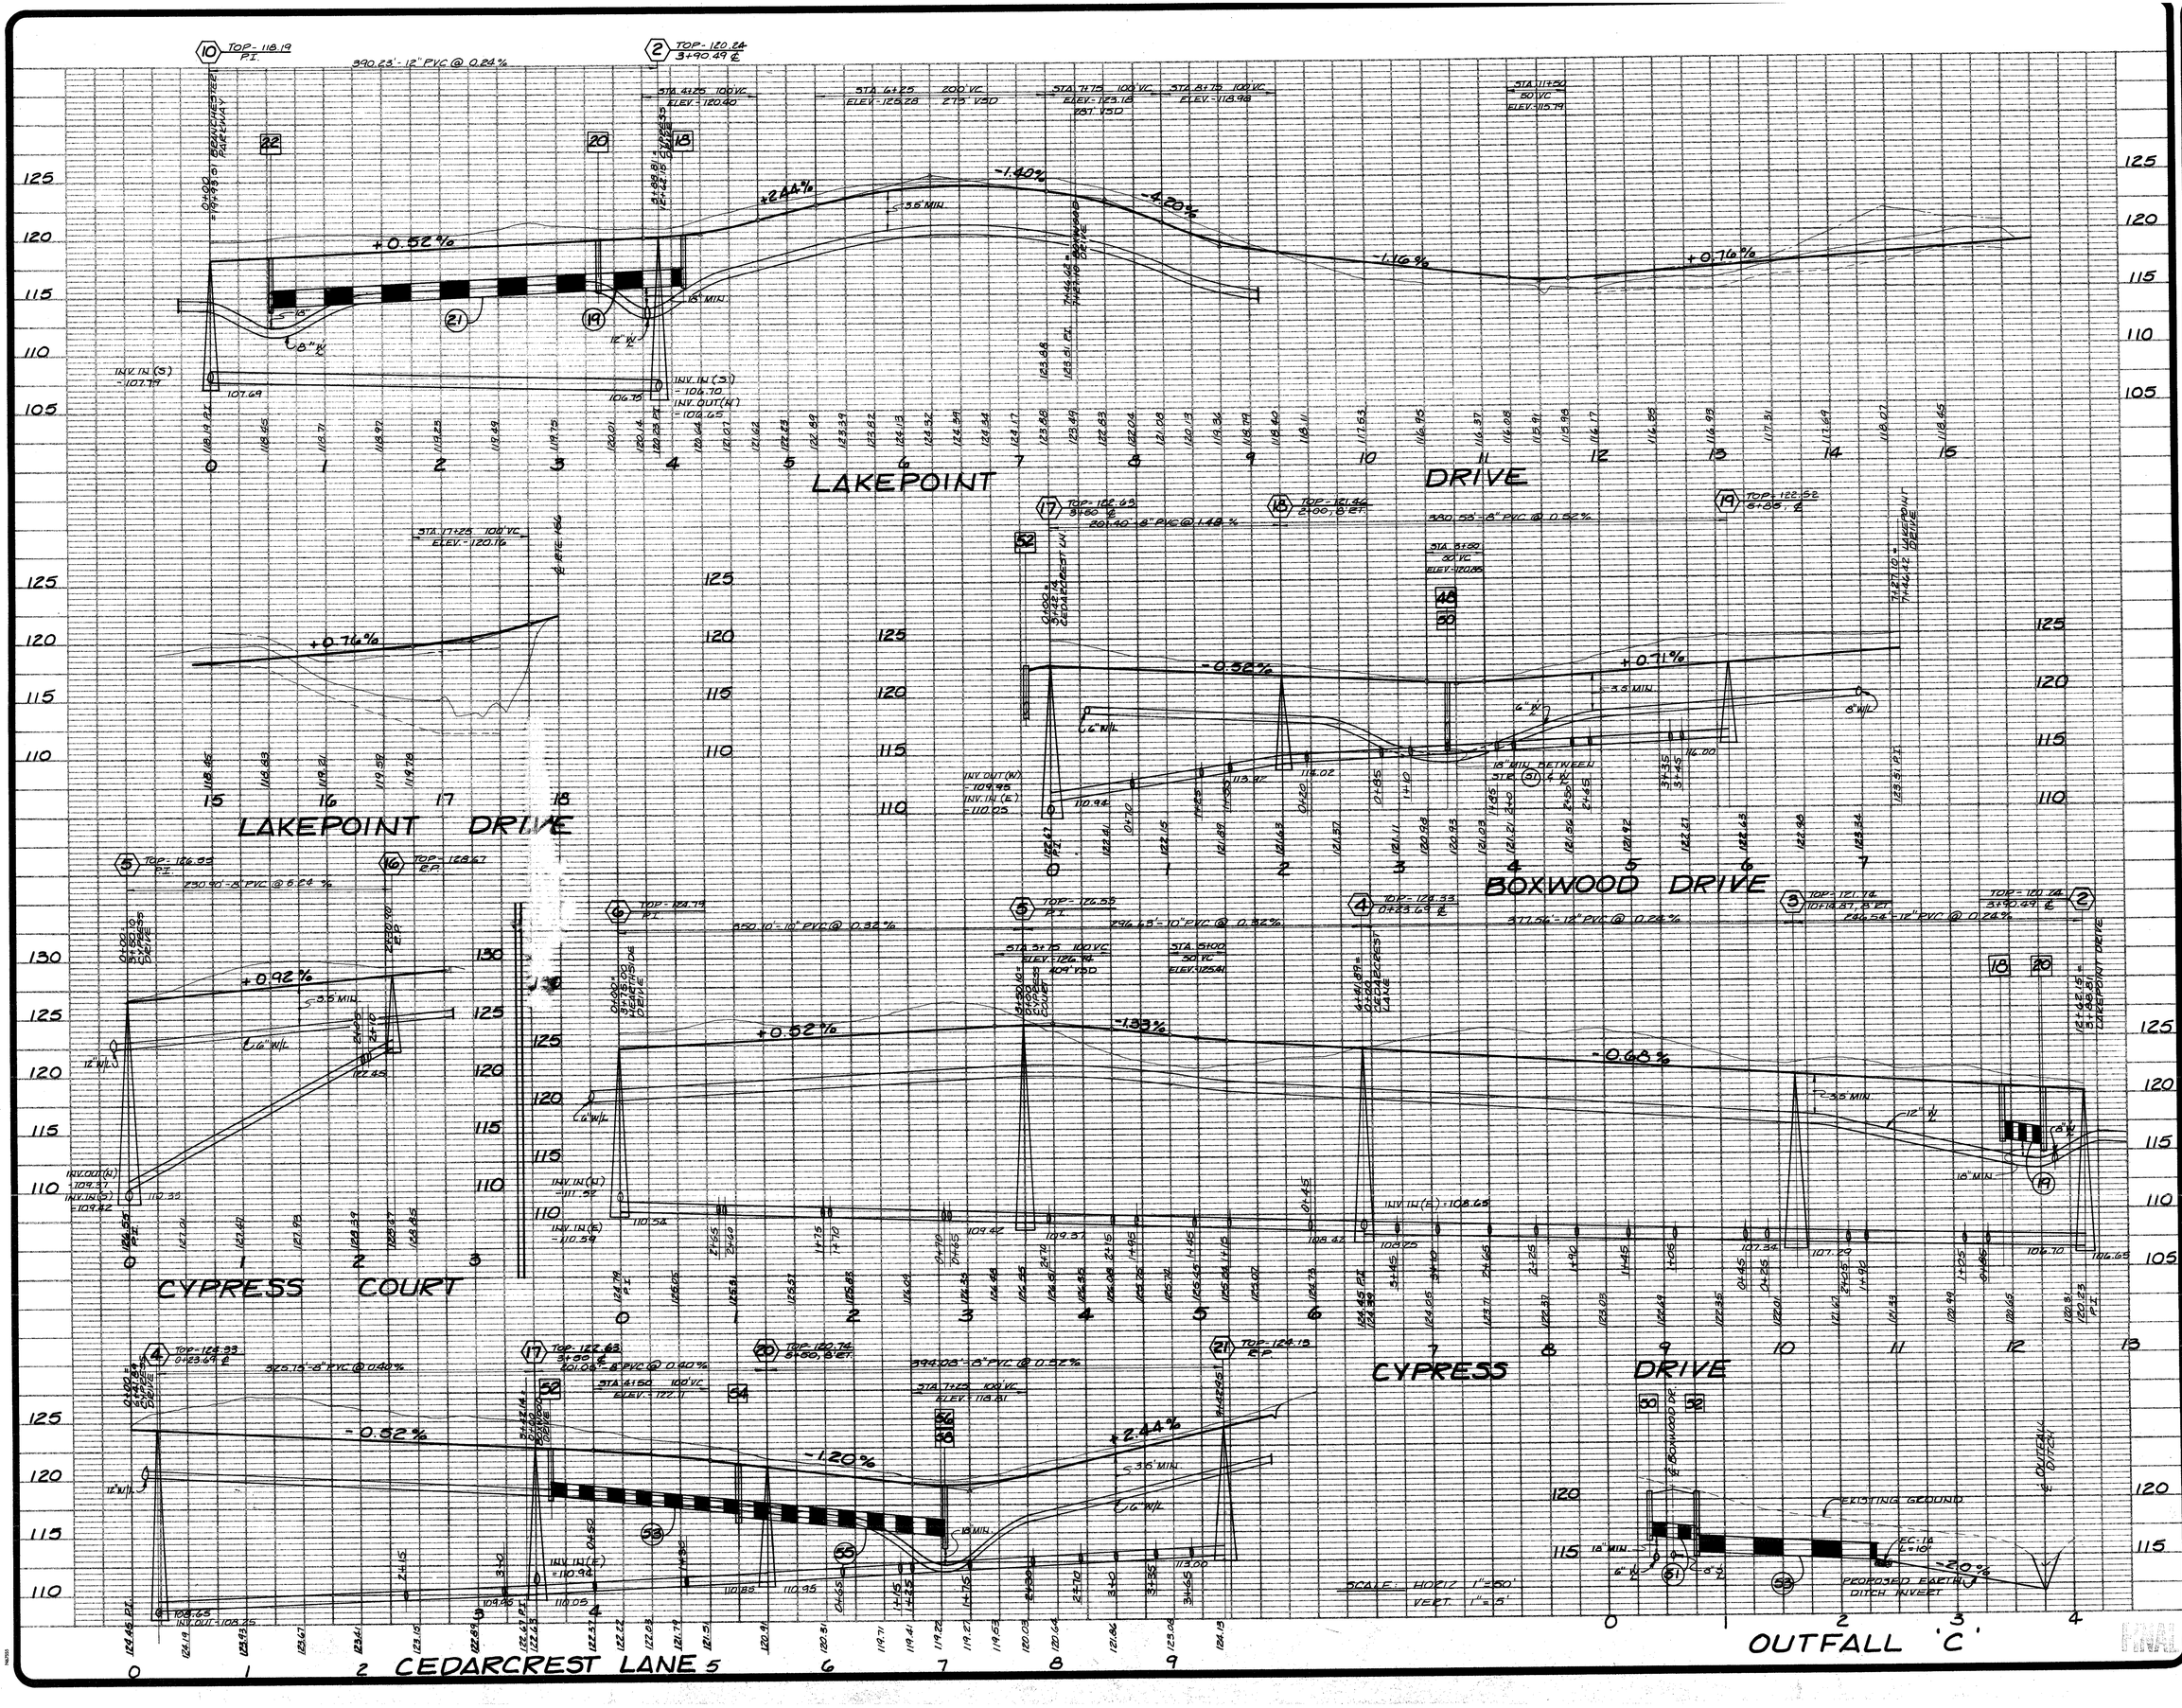

J. K. TIMMONS & ASSOCIATES, P.C.
ENGINEERS · SURVEYORS · PLANNERS

711 NORTH COURTHOUSE ROAD
RICHMOND, VIRGINIA 23225
TELEPHONE: (804) 794-3500

8803 STAPLES MILL ROAD
RICHMOND, VIRGINIA 23228
TELEPHONE: (804) 262-7330

411 EAST BROADWAY
HOPEWELL, VIRGINIA 23860
TELEPHONE: (804) 458-8335

BRANCHESTER LAKES
SECTION 2

PROFILE

△ COUNTY REV. 12-3-87
△ COUNTY REV. 12-30-87
△ COUNTY REV. 1-8-88

REVISIONS

COMMONWEALTH OF VIRGINIA
EDWARD L. GLASS
CERTIFICATE No. 017964
PROFESSIONAL ENGINEER

STAMP: AS NOTED
SCALE: G.F.C.
DRAWN BY: OCT. 27, 87
DATE DRAWN: E.L.G.
DESIGNED: E.L.G.
CHECKED: 5 OF 8
SHEET NUMBER: 8708-03
JOB NUMBER