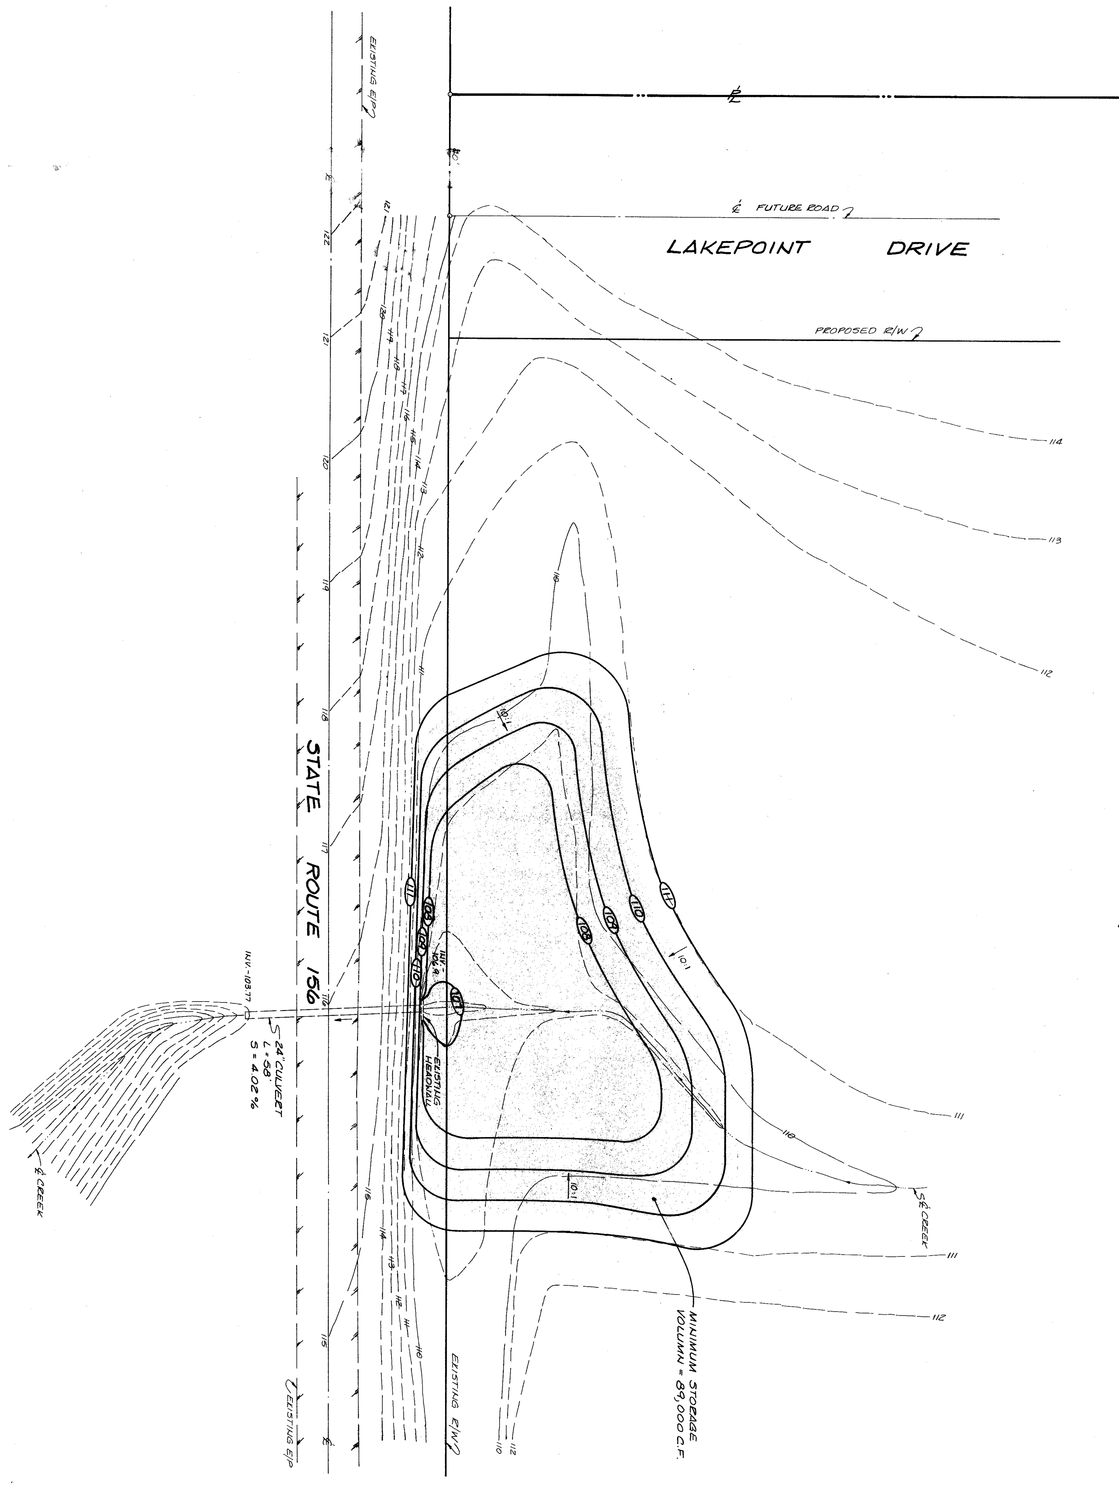

REVISIONS

COMMONWEALTH OF VIRGINIA
EDWARD L. GLASS
CERTIFICATE No. 017594
LICENSED PROFESSIONAL ENGINEER

STAMP

1" = 20'

SCALE

G.F.C.

DRAWN BY

DEC. 31, 87

DATE DRAWN

E.L.G.

DESIGNED

E.L.G.

CHECKED

7 OF 8

SHEET NUMBER

8708-03

JOB NUMBER

BRANCHESTER LAKES

SECTION 2

BLAND DISTRICT
PRINCE GEORGE COUNTY, VA.

RETENTION BASIN

J. K. TIMMONS & ASSOCIATES, P.C.
ENGINEERS · SURVEYORS · PLANNERS

711 NORTH COURTHOUSE ROAD
RICHMOND, VIRGINIA 23235
TELEPHONE: (804) 794-3500

8803 STAPLES MILL ROAD
RICHMOND, VIRGINIA 23228
TELEPHONE: (804) 262-7396

411 EAST BROADWAY
HOPEWELL, VIRGINIA 23860
TELEPHONE: (804) 458-8685