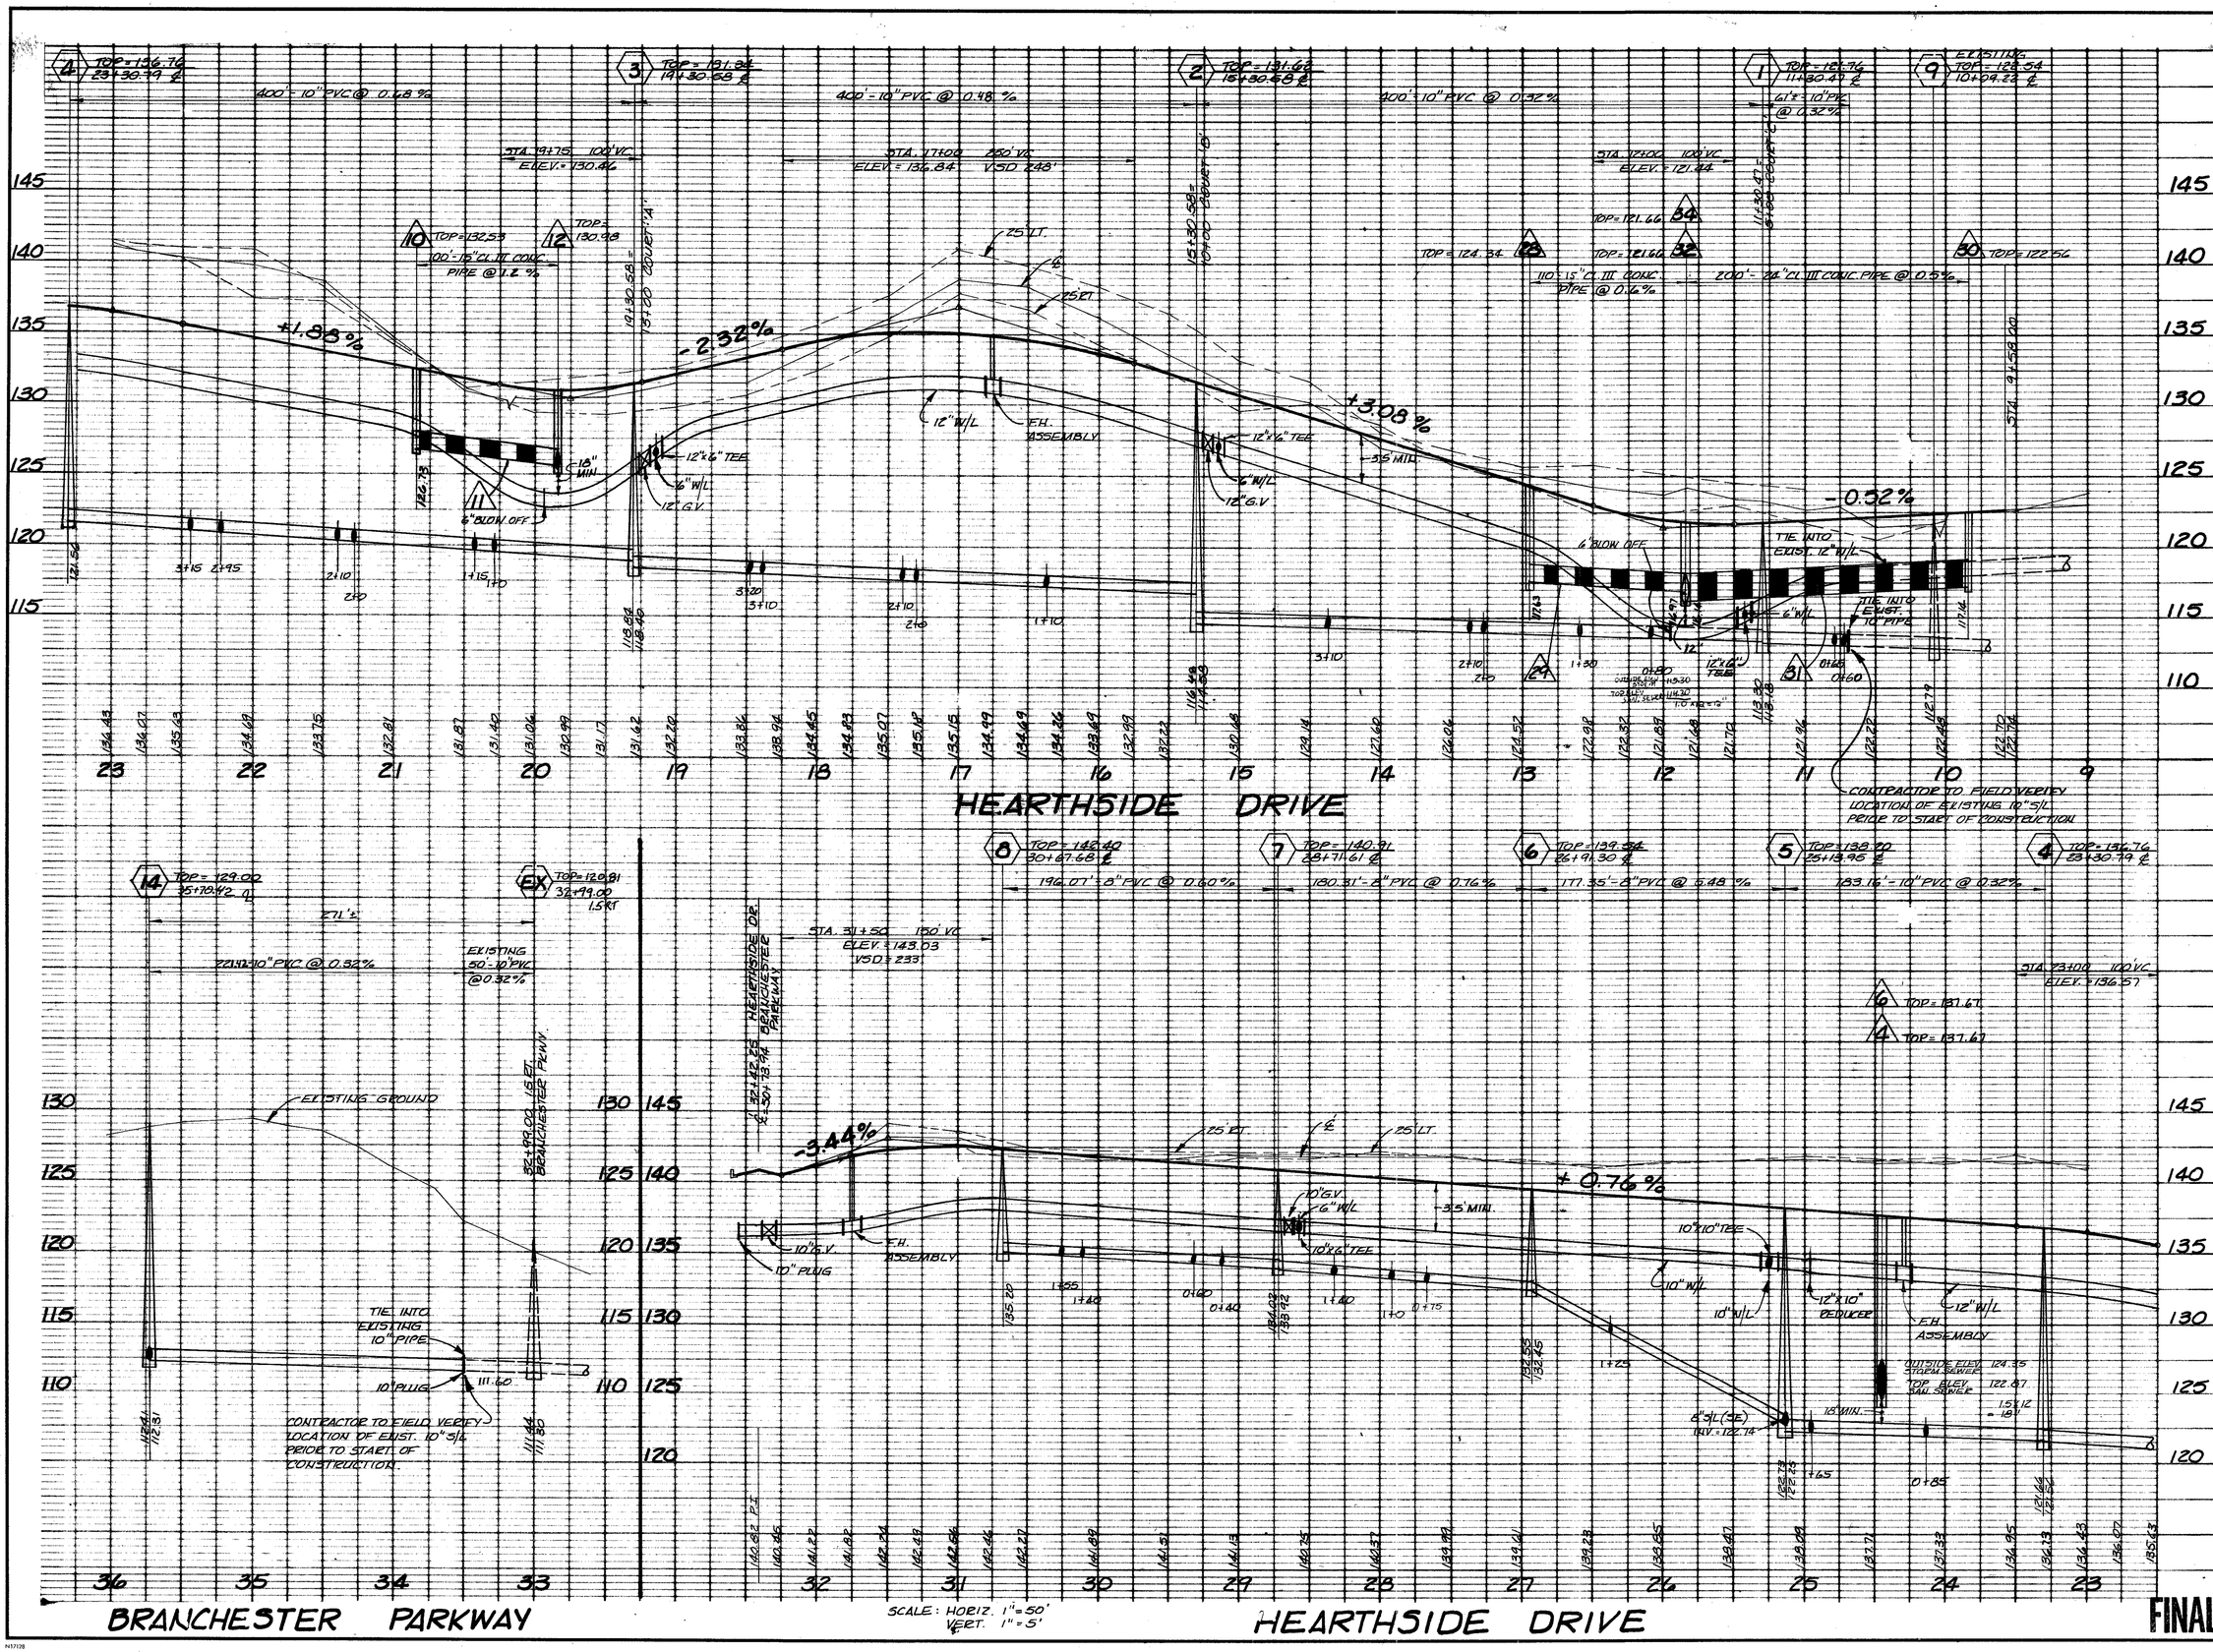

711 NORTH COURTHOUSE ROAD
RICHMOND, VIRGINIA 23236
TELEPHONE: (804) 794-3500

8803 STAPLES MILL ROAD
RICHMOND, VIRGINIA 23228
TELEPHONE: (804) 262-7396

4411 CROSSING BOULEVARD
PRINCE GEORGE, VIRGINIA 23875
TELEPHONE: (804) 458-8686

PLANNERS * LANDSCAPE ARCHITECTS * SURVEYORS * ARCHITECTS * ENGINEERS

COMMONWEALTH OF VIRGINIA
EDWARD L. GLASS
CERTIFICATE NO. 04954
REGISTERED PROFESSIONAL ENGINEER

DATE	REVISION DESCRIPTION
5/11/89	VDOT DRAINAGE REVISION
6/15/89	COUNTY ENG. REVISION
6/22/89	GEOMETRIC REVISION
7/14/89	COUNTY ENG. REVISION

DATE	4-12-89
DRAWN BY	GFC
DESIGNED BY	DAJ
CHECKED BY	ELG
SCALE	AS SHOWN

BRANCHESTER LAKES-SECTION 3

PROFILES

SHEET NO.	4 OF 7
JOB NO.	14093