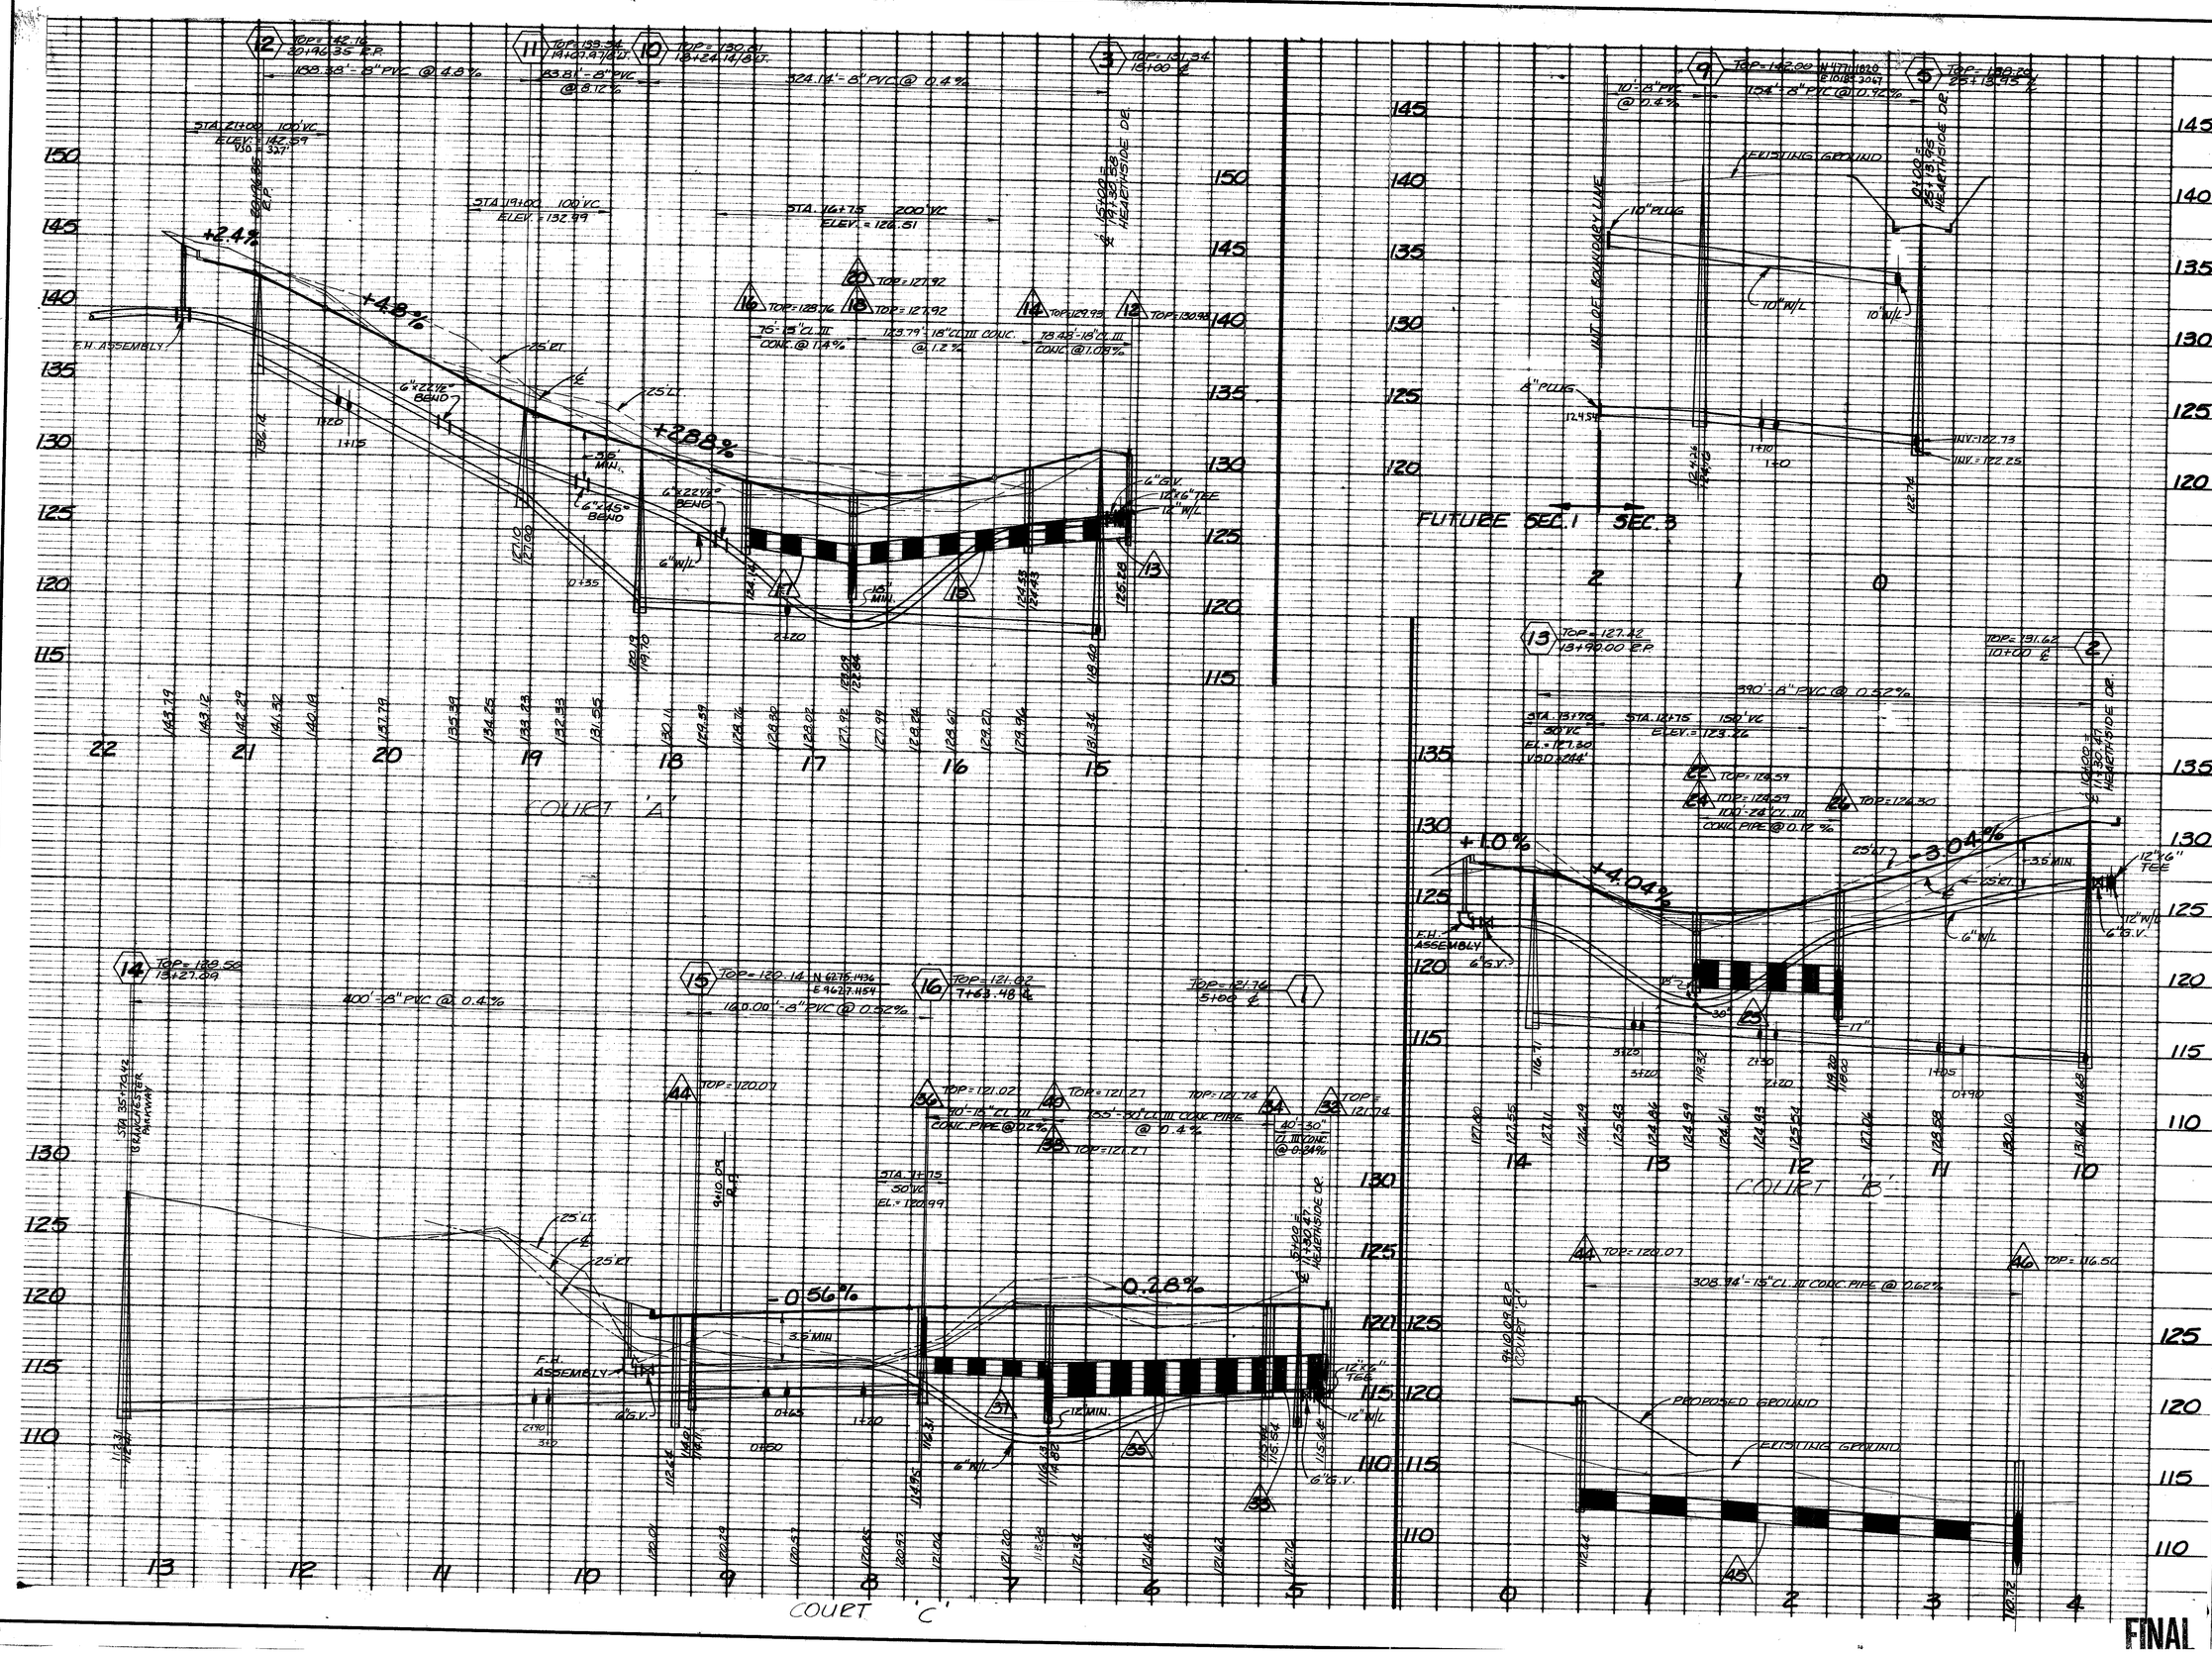

711 NORTH COURTHOUSE ROAD
RICHMOND, VIRGINIA 23236
TELEPHONE: (804) 794-3500

8803 STAPLES MILL ROAD
RICHMOND, VIRGINIA 23228
TELEPHONE: (804) 262-7396

4411 CROSSING BOULEVARD
PRINCE GEORGE, VIRGINIA 23875
TELEPHONE: (804) 458-8685

PLANNERS * LANDSCAPE ARCHITECTS * SURVEYORS * ARCHITECTS * ENGINEERS

DATE	REVISION DESCRIPTION
6/15/89	COUNTY ENG. REVISION
6/22/89	GEOMETRIC REVISION
7/14/89	COUNTY ENG. REVISION

DATE 4-12-89

DRAWN BY GFC

DESIGNED BY DAJ

CHECKED BY ELG

SCALE AS SHOWN

BRANCHESTER LAKES-SECTION 3
PROFILES

SHEET NO. 5 OF 7

JOB NO.

FINAL

EDWARD L. [illegible] CERTIFIED PROFESSIONAL ENGINEER COMMONWEALTH OF VIRGINIA