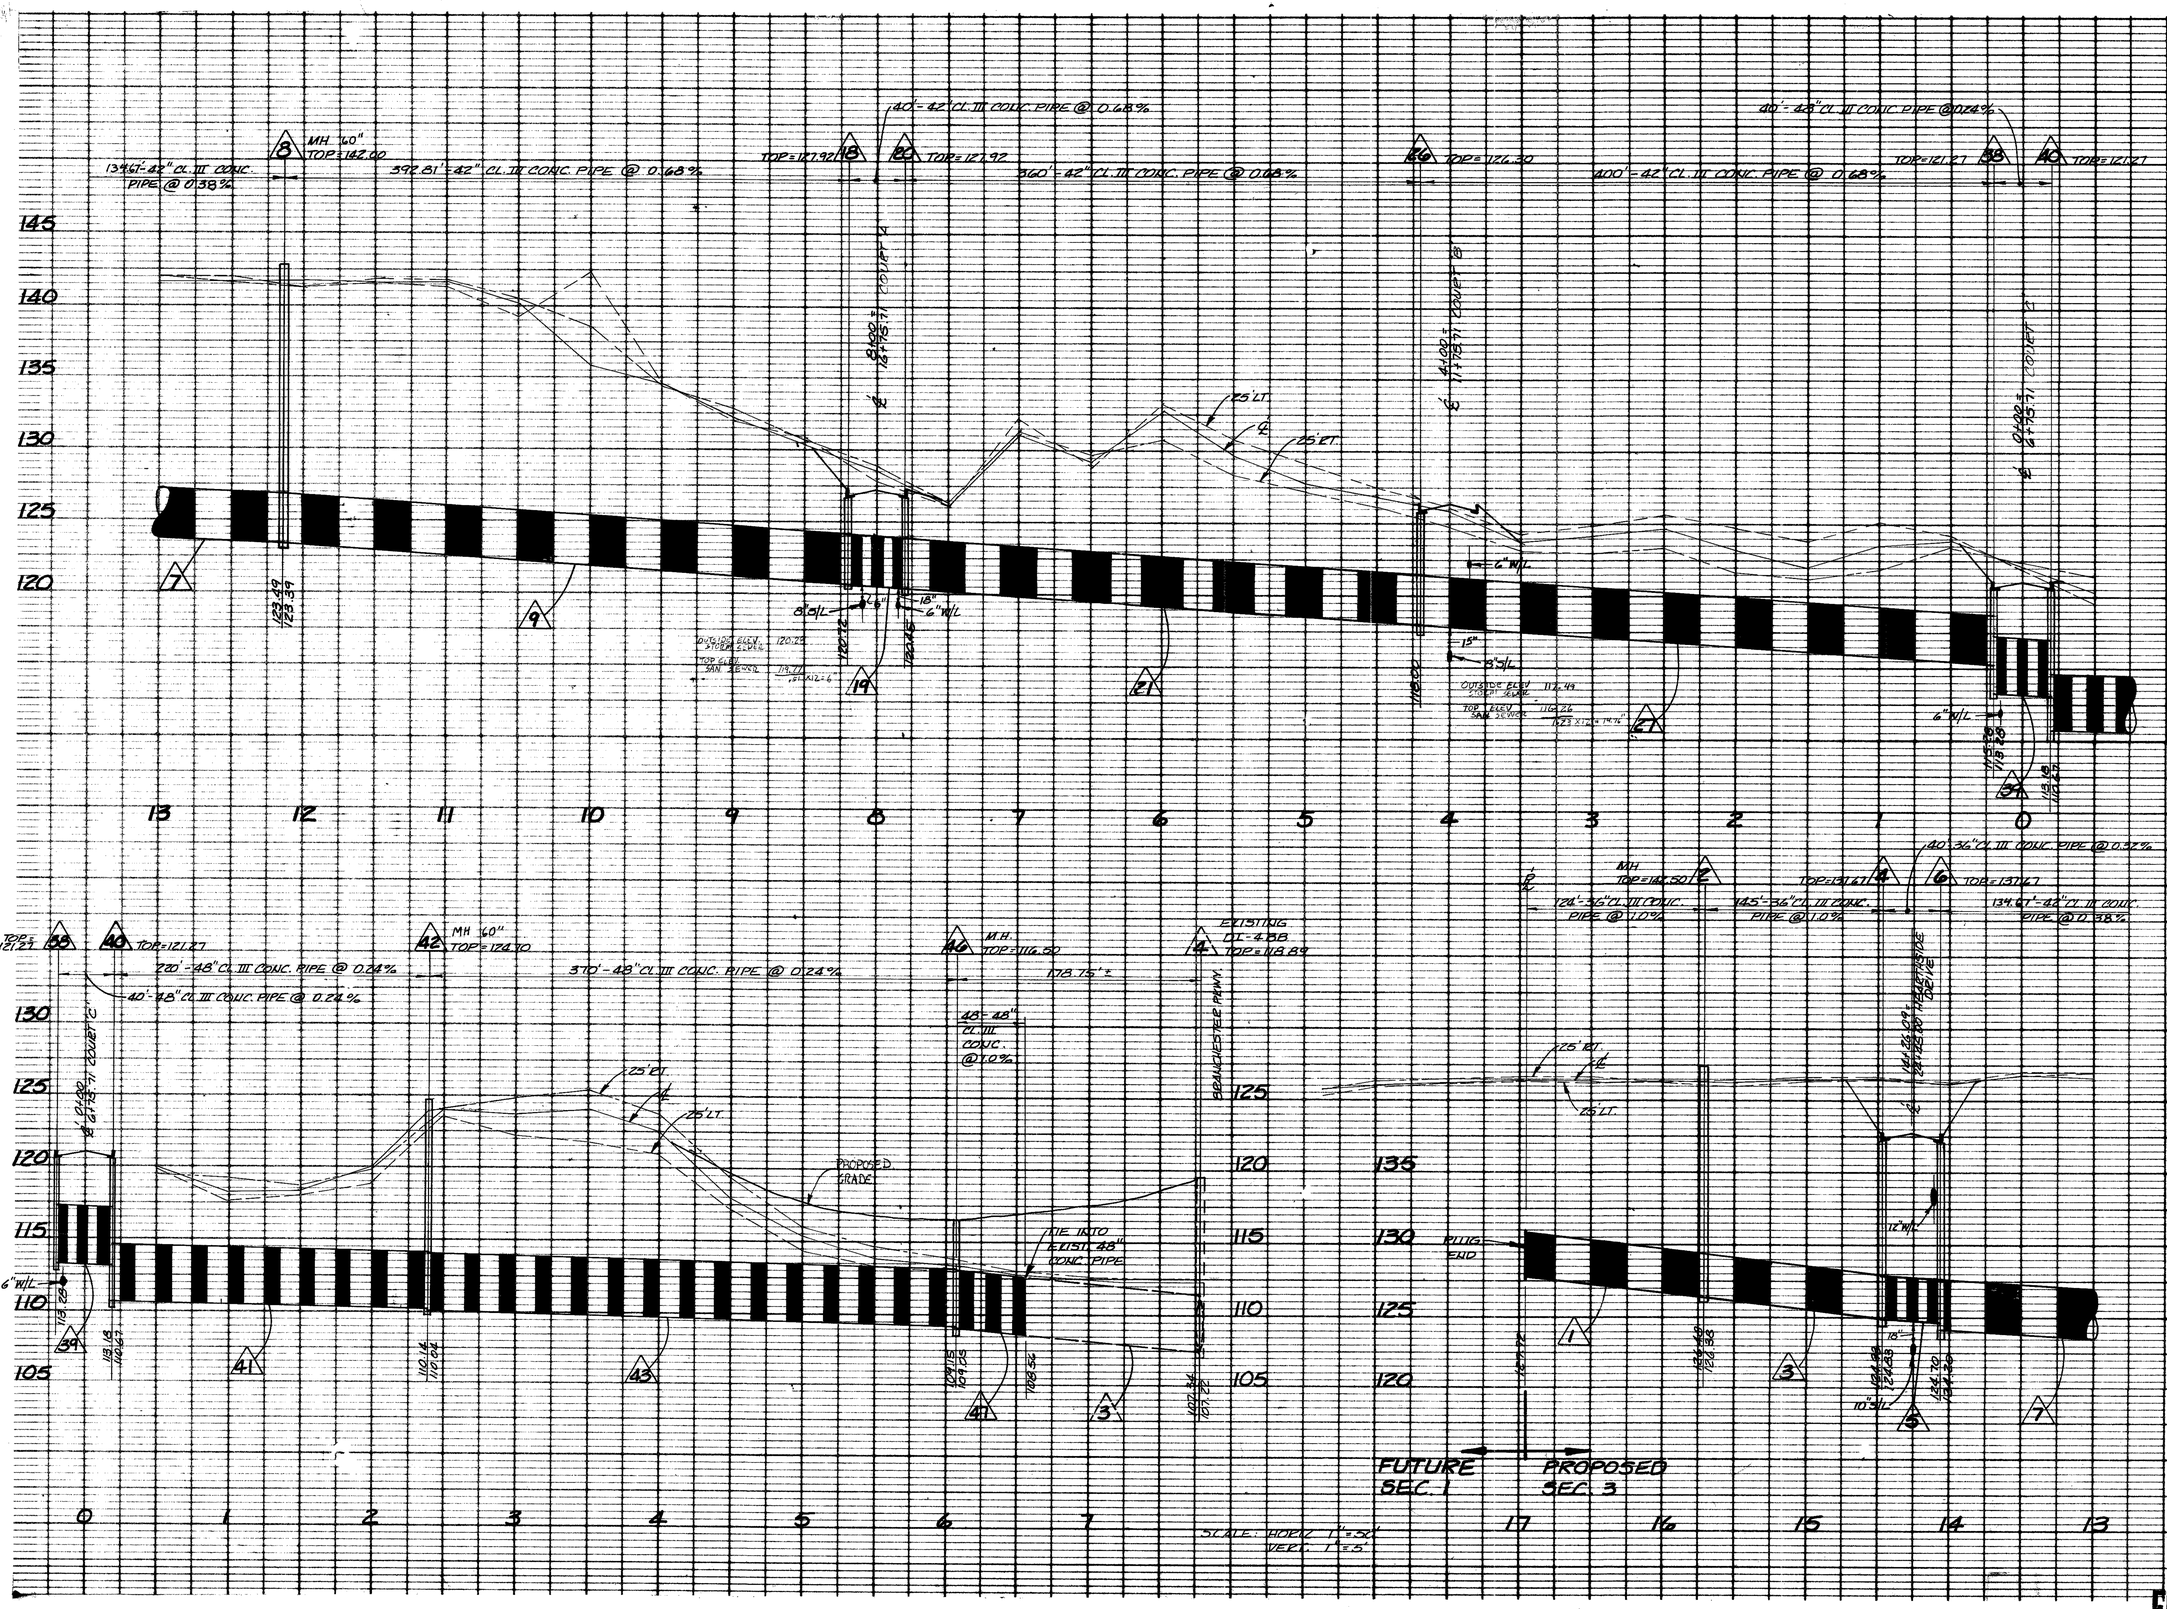

FINAL

711 NORTH COURTHOUSE ROAD
RICHMOND, VIRGINIA 23236
TELEPHONE: (804) 794-3500

8803 STAPLES MILL ROAD
RICHMOND, VIRGINIA 23228
TELEPHONE: (804) 262-7396

4411 CROSSING BOULEVARD
PRINCE GEORGE, VIRGINIA 23875
TELEPHONE: (804) 458-8800

PLANNERS * LANDSCAPE ARCHITECTS * SURVEYORS * ARCHITECTS * ENGINEERS

COMMONWEALTH OF VIRGINIA
EDWARD L. GLASS
CERTIFICATE NO. 01 7266
CERTIFIED PROFESSIONAL ENGINEER

DATE	REVISION DESCRIPTION
7/14/89	COUNTY ENG. REVISION

DATE 4-12-89
DRAWN BY GFC
DESIGNED BY DAJ
CHECKED BY ELG
SCALE AS SHOWN

BRANCHESTER LAKES-SECTION 3

PROFILES

SHEET NO. 6 of 7
JOB NO. 14093