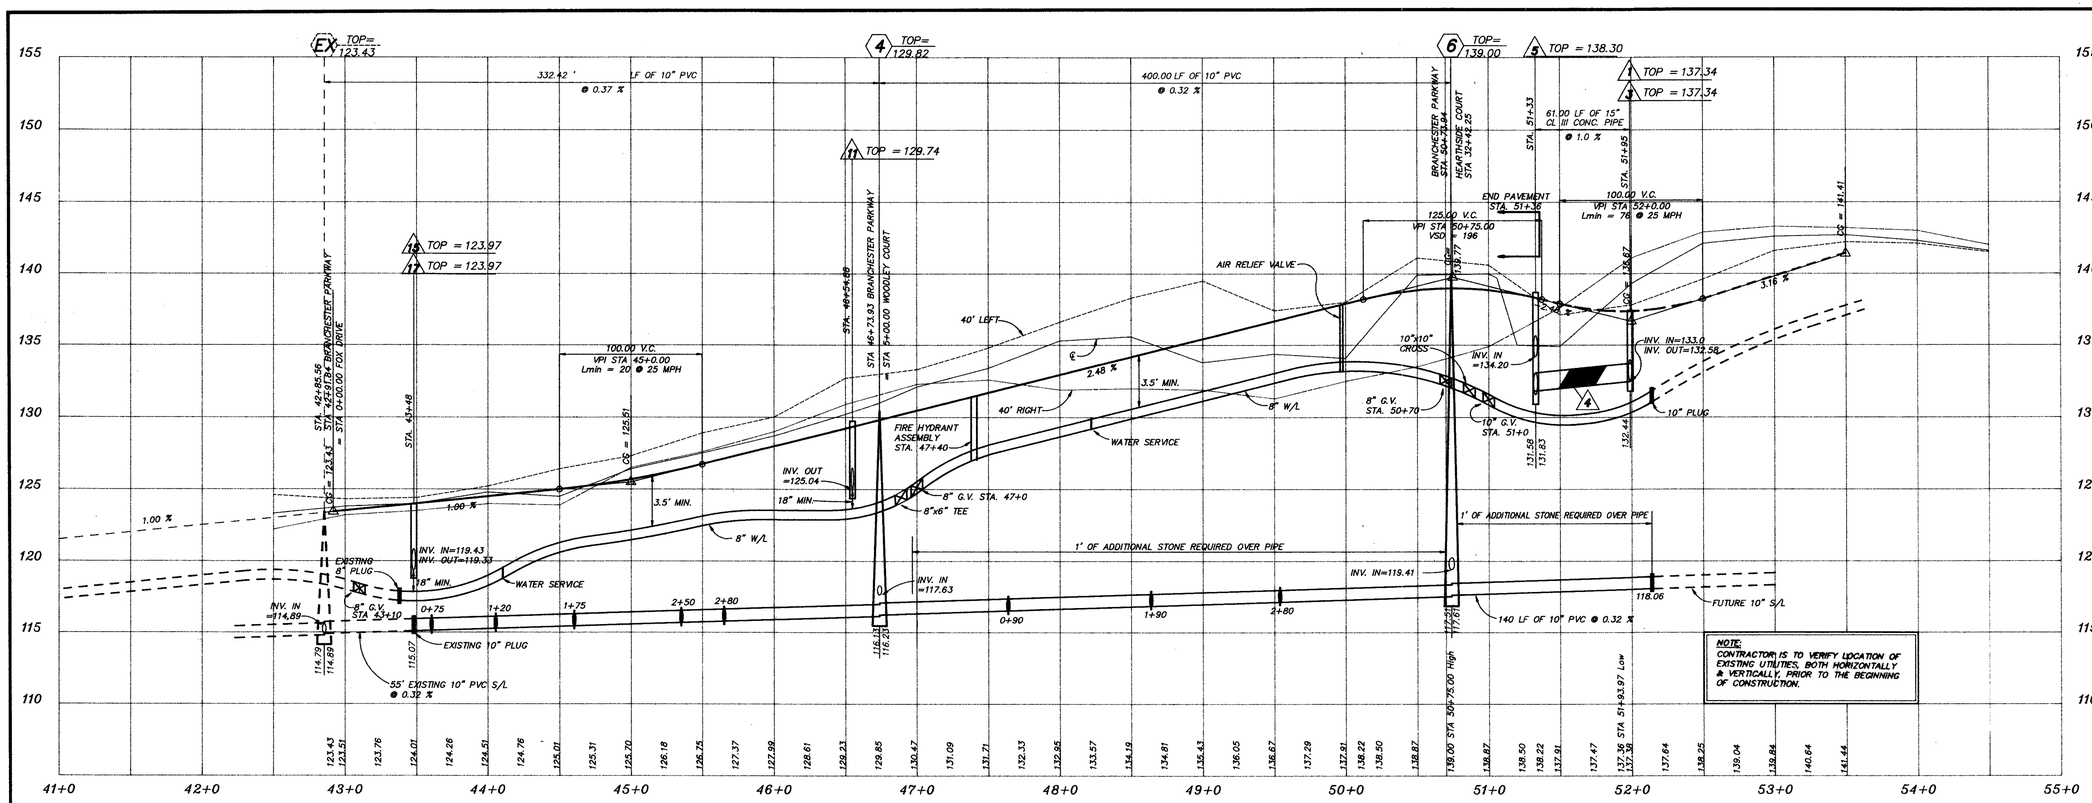

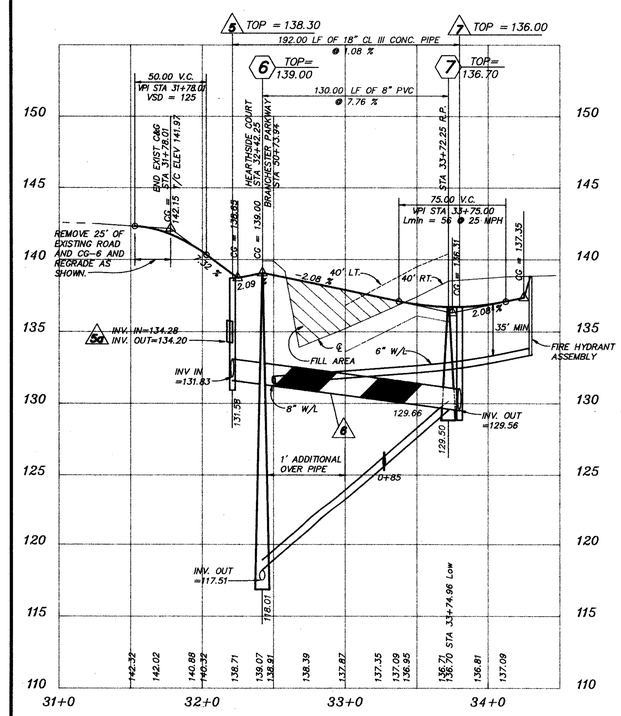

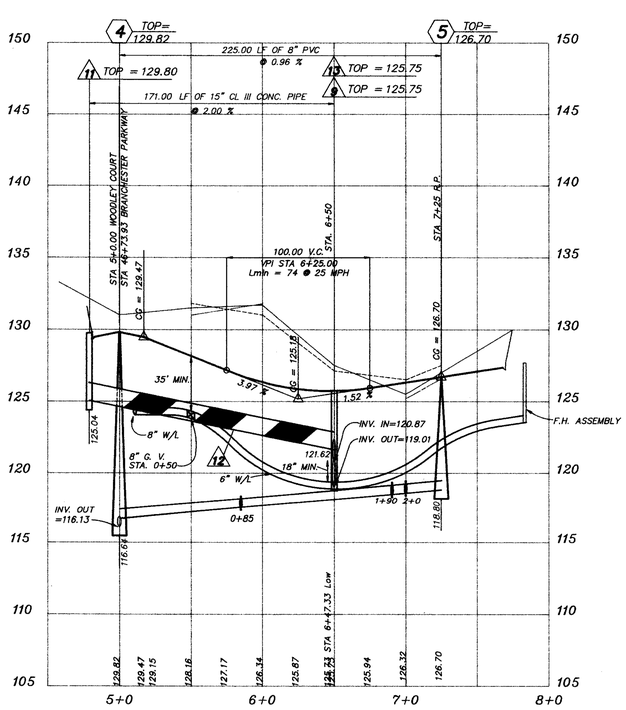

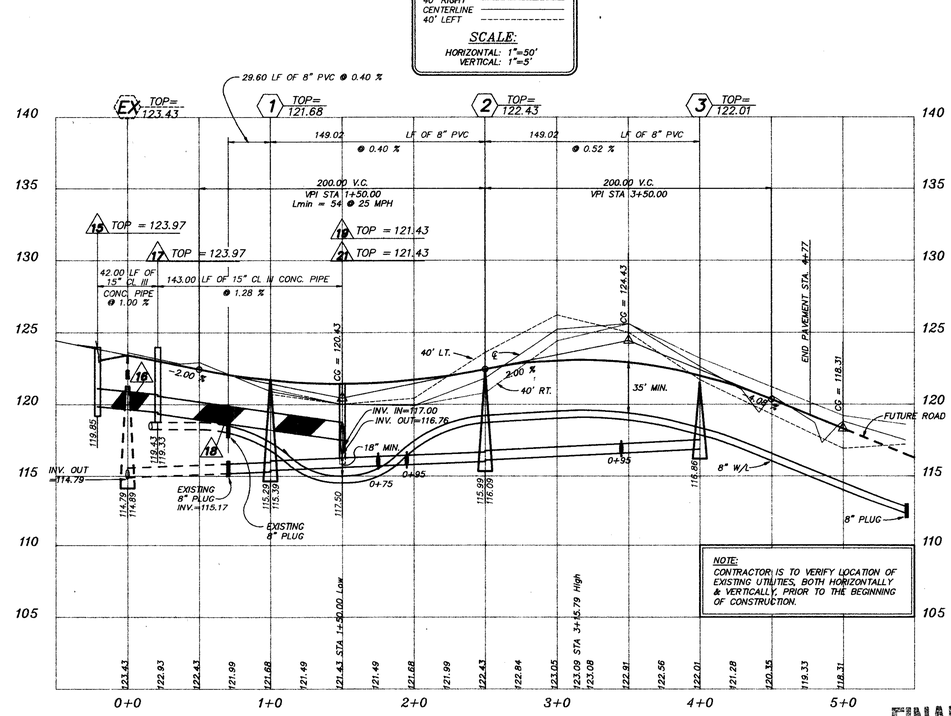

KEY
40' RIGHT
CENTERLINE
40' LEFT

SCALE:
HORIZONTAL: 1"=50'
VERTICAL: 1"=5'

FINAL

711 NORTH COURTHOUSE ROAD
RICHMOND, VIRGINIA 232-36
TELEPHONE: (804) 794-3500

8803 STAPLES MILL ROAD
RICHMOND, VIRGINIA 23228
TELEPHONE: (804) 262-7396

4411 CROSSING BOULEVARD
PRINCE GEORGE, VIRGINIA 23875
TELEPHONE: (804) 458-8685

PLANNERS * LANDSCAPE ARCHITECTS * SURVEYORS * ENGINEERS

COMMONWEALTH OF VIRGINIA
EDWARD L. GLASS
No. 17564
PROFESSIONAL ENGINEER

DATE	REVISION DESCRIPTION
1-7-92	COUNTY REVISIONS

DATE 11-22-91

DRAWN BY B.R.G.

DESIGNED BY D.A.J.

CHECKED BY E.L.G.

SCALE 1"=50'

BRANCHESTER LAKES * SECTION 6

PROFILE

SHEET NO. 3 OF 5

JOB NO. 14810