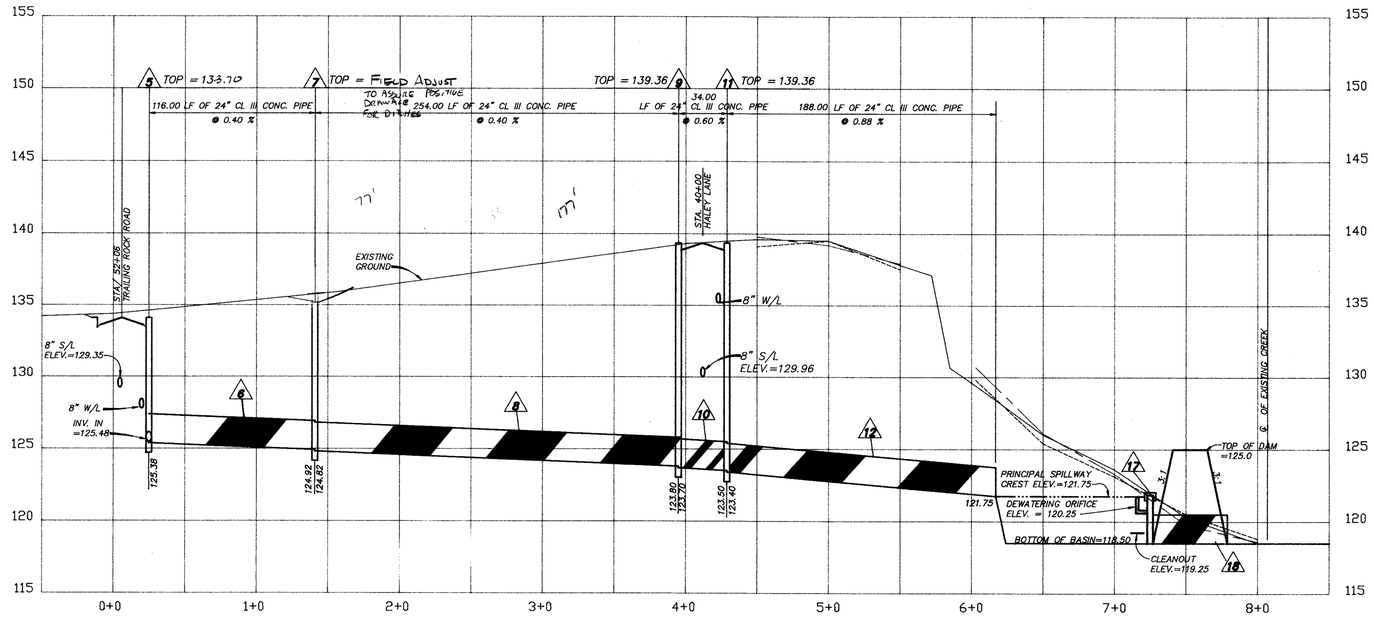

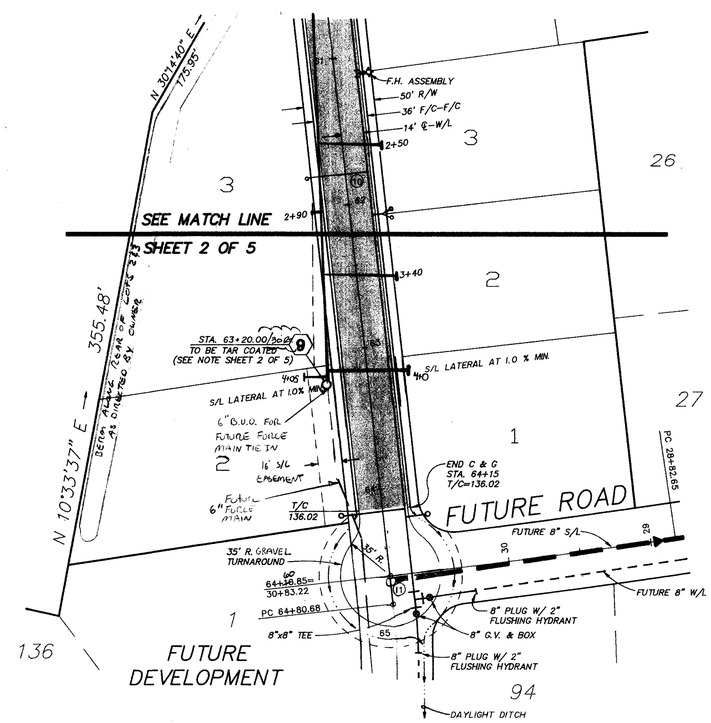

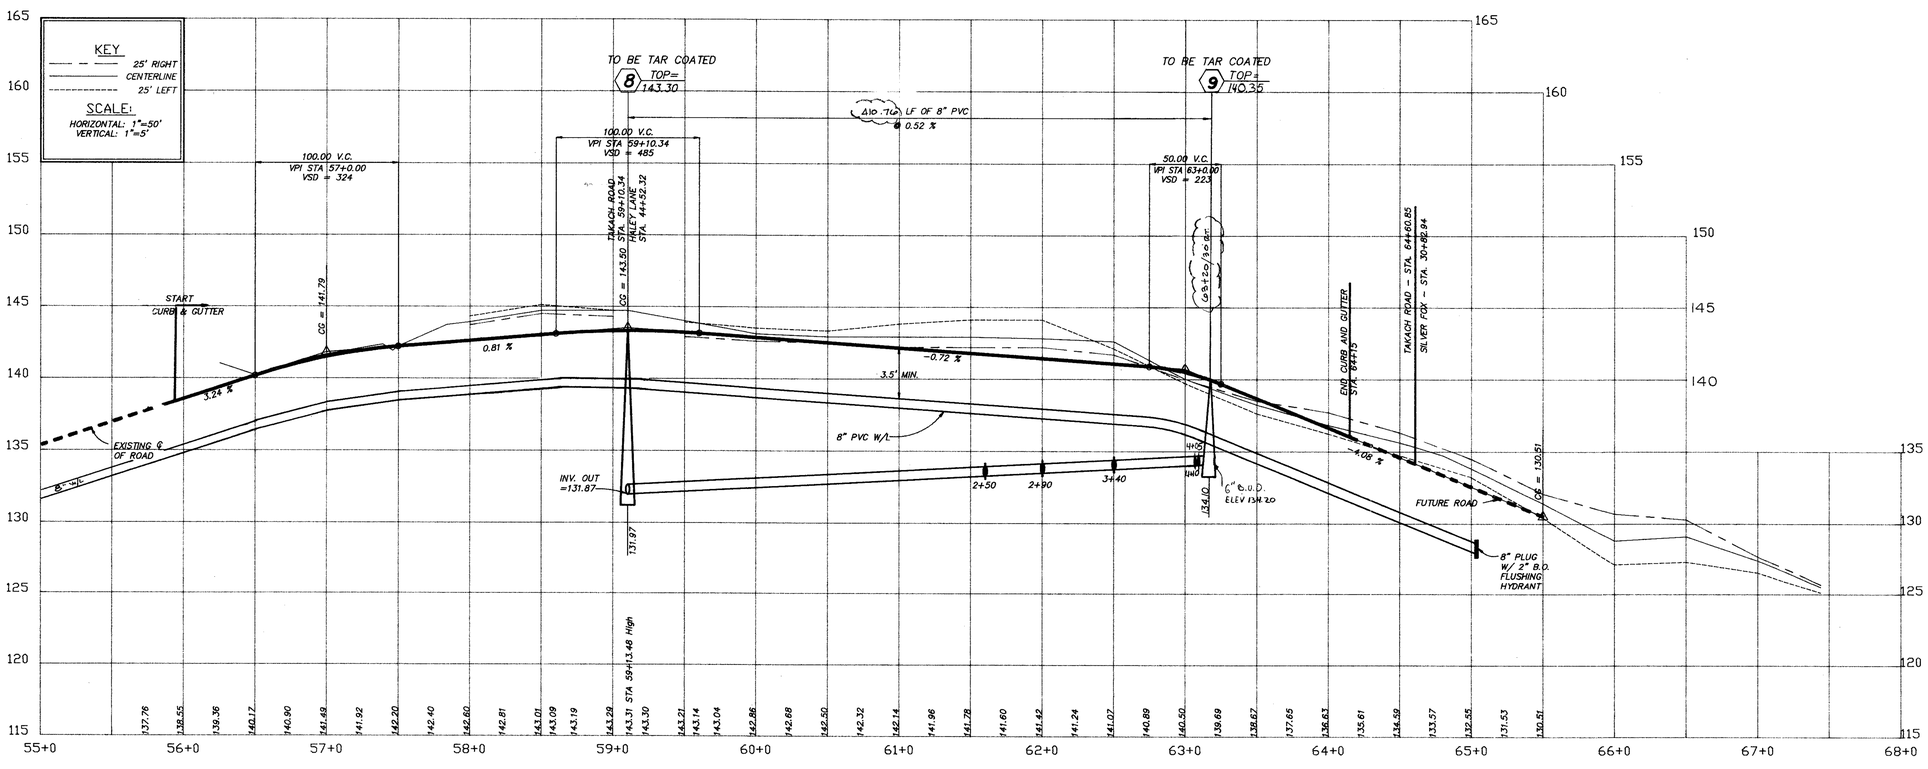

TAKACH ROAD

FINAL

711 NORTH COURTHOUSE ROAD
RICHMOND, VIRGINIA 23236
TELEPHONE: (804) 794-3500

8803 STAPLES MILL ROAD
RICHMOND, VIRGINIA 23228
TELEPHONE: (804) 262-7396

4411 CROSSING BOULEVARD
PRINCE GEORGE, VIRGINIA 23875
TELEPHONE: (804) 458-8685

COMMONWEALTH OF VIRGINIA
EDWARD L. GLASS
No. 17564
12-28-92
PROFESSIONAL ENGINEER

ENGINEERS * ARCHITECTS * SURVEYORS * PLANNERS * LANDSCAPE ARCHITECTS

REVISION DESCRIPTION	
COUNTY REVISIONS	
Mlbc	4-6-93
Mlbc	11-08-93
Mlbc	4-11-94
Mlbc - Takach Rd & Sprw #2	

DATE	12-28-92
DRAWN BY	B.R.G.
DESIGNED BY	D.A.J.
CHECKED BY	E.L.G.
SCALE	1"=50'

BRANCHESTER LAKES * SECTION 9

PRINCE GEORGE COUNTY, VIRGINIA * BLAND DISTRICT

PROFILES

SHEET NO.	3 OF 5
JOB NO.	15225