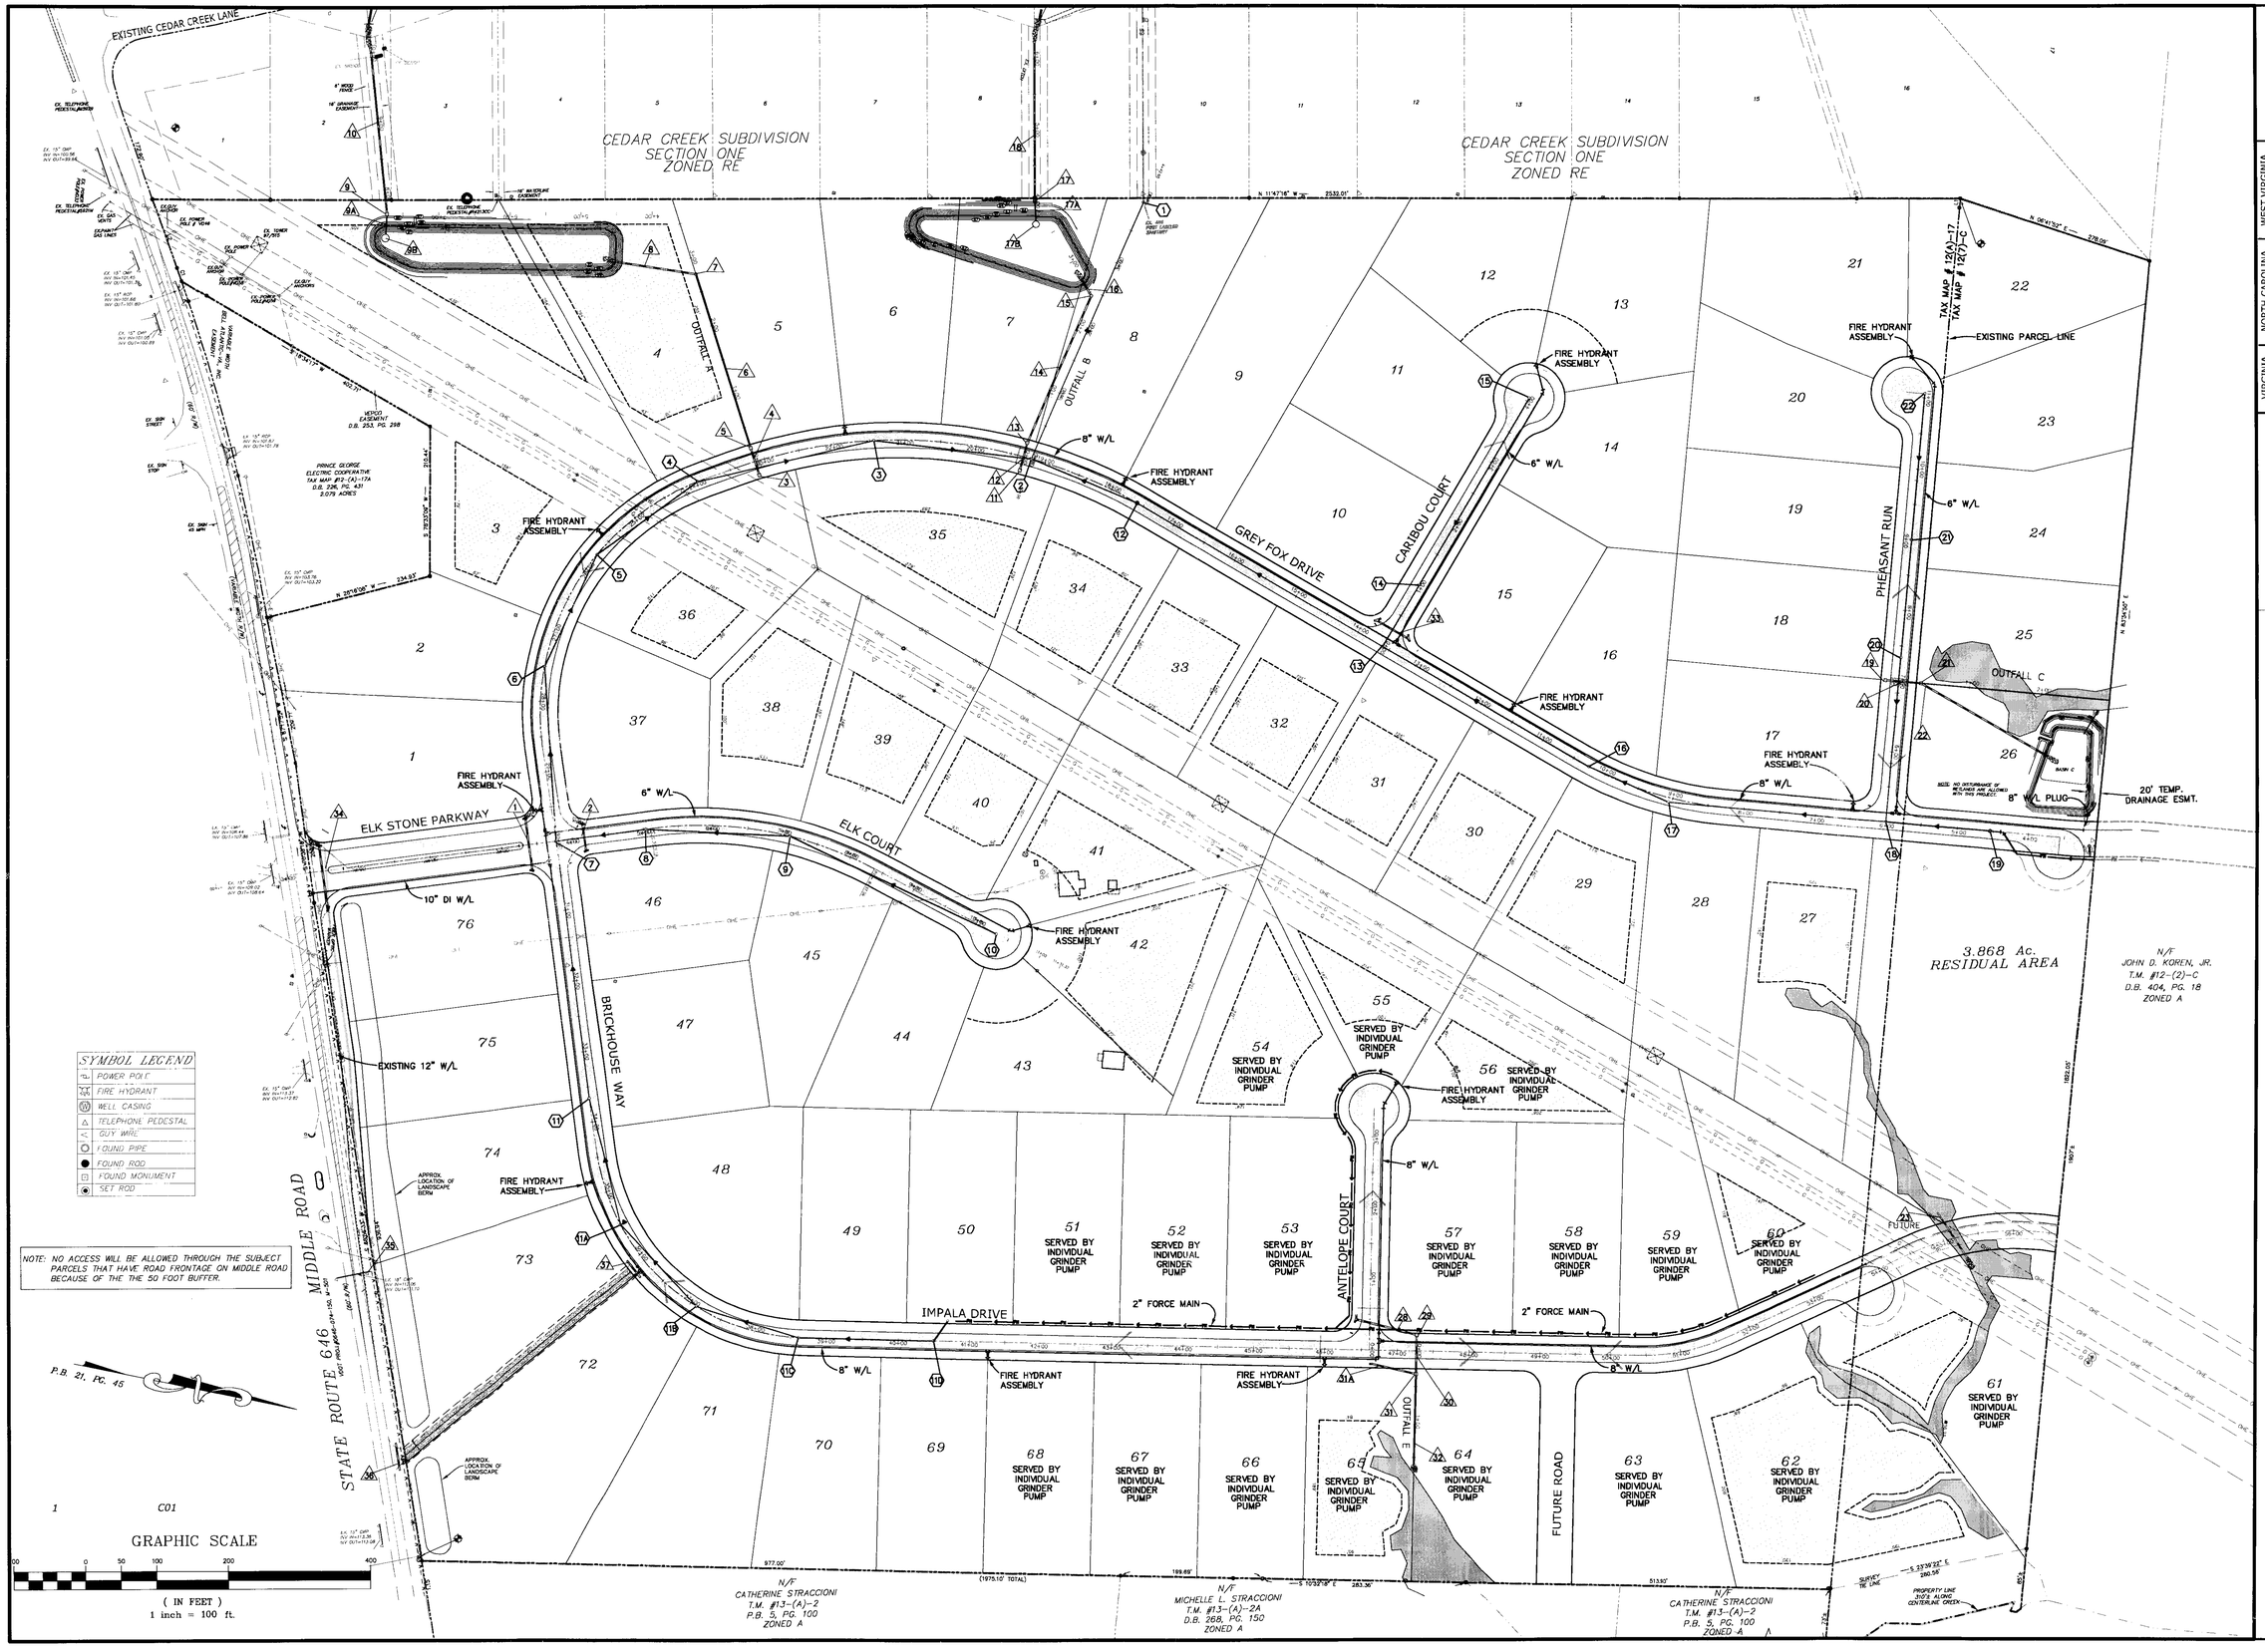

COMMONWEALTH OF VIRGINIA
DERRICK A. JOHNSON
Lic No 24761
2-8-08
PROFESSIONAL ENGINEER

VIRGINIA | NORTH CAROLINA | WEST VIRGINIA
THIS DRAWING PREPARED AT THE PRINCE GEORGE OFFICE
4260 Crossings Blvd | Prince George, VA 23875
TEL 804.541.6600 FAX 804.751.0798 www.timmons.com

YOUR VISION ACHIEVED THROUGH OURS.

Site Development | Residential | Infrastructure | Technology

DATE	REVISION DESCRIPTION
02-20-2004	COUNTY & VDOT COMMENTS
04-08-2004	COUNTY & VDOT COMMENTS
12-21-2005	OWNER'S COMMENTS
10-24-2006	OWNER REVISIONS
02-12-2007	OWNER REVISIONS
05-11-2007	OWNER REVISIONS
07-31-07	COUNTY COMMENTS

DATE	07-10-2003
DRAWN BY	L. GILLIAM
DESIGNED BY	D. JOHNSON
CHECKED BY	D. JOHNSON
SCALE	AS SHOWN

TIMMONS GROUP

BRICKHOUSE LANDING SUBDIVISION
OVERALL UTILITY PLAN
BLAND DISTRICT * PRINCE GEORGE COUNTY, VIRGINIA

JOB NO. 20823

SHEET NO. 2.1

These plans and associated documents are the exclusive property of TIMMONS GROUP and may not be reproduced in whole or in part and shall not be used for any purpose whatsoever, inclusive, but not limited to construction, bidding and/or construction staking without the express written consent of TIMMONS GROUP.