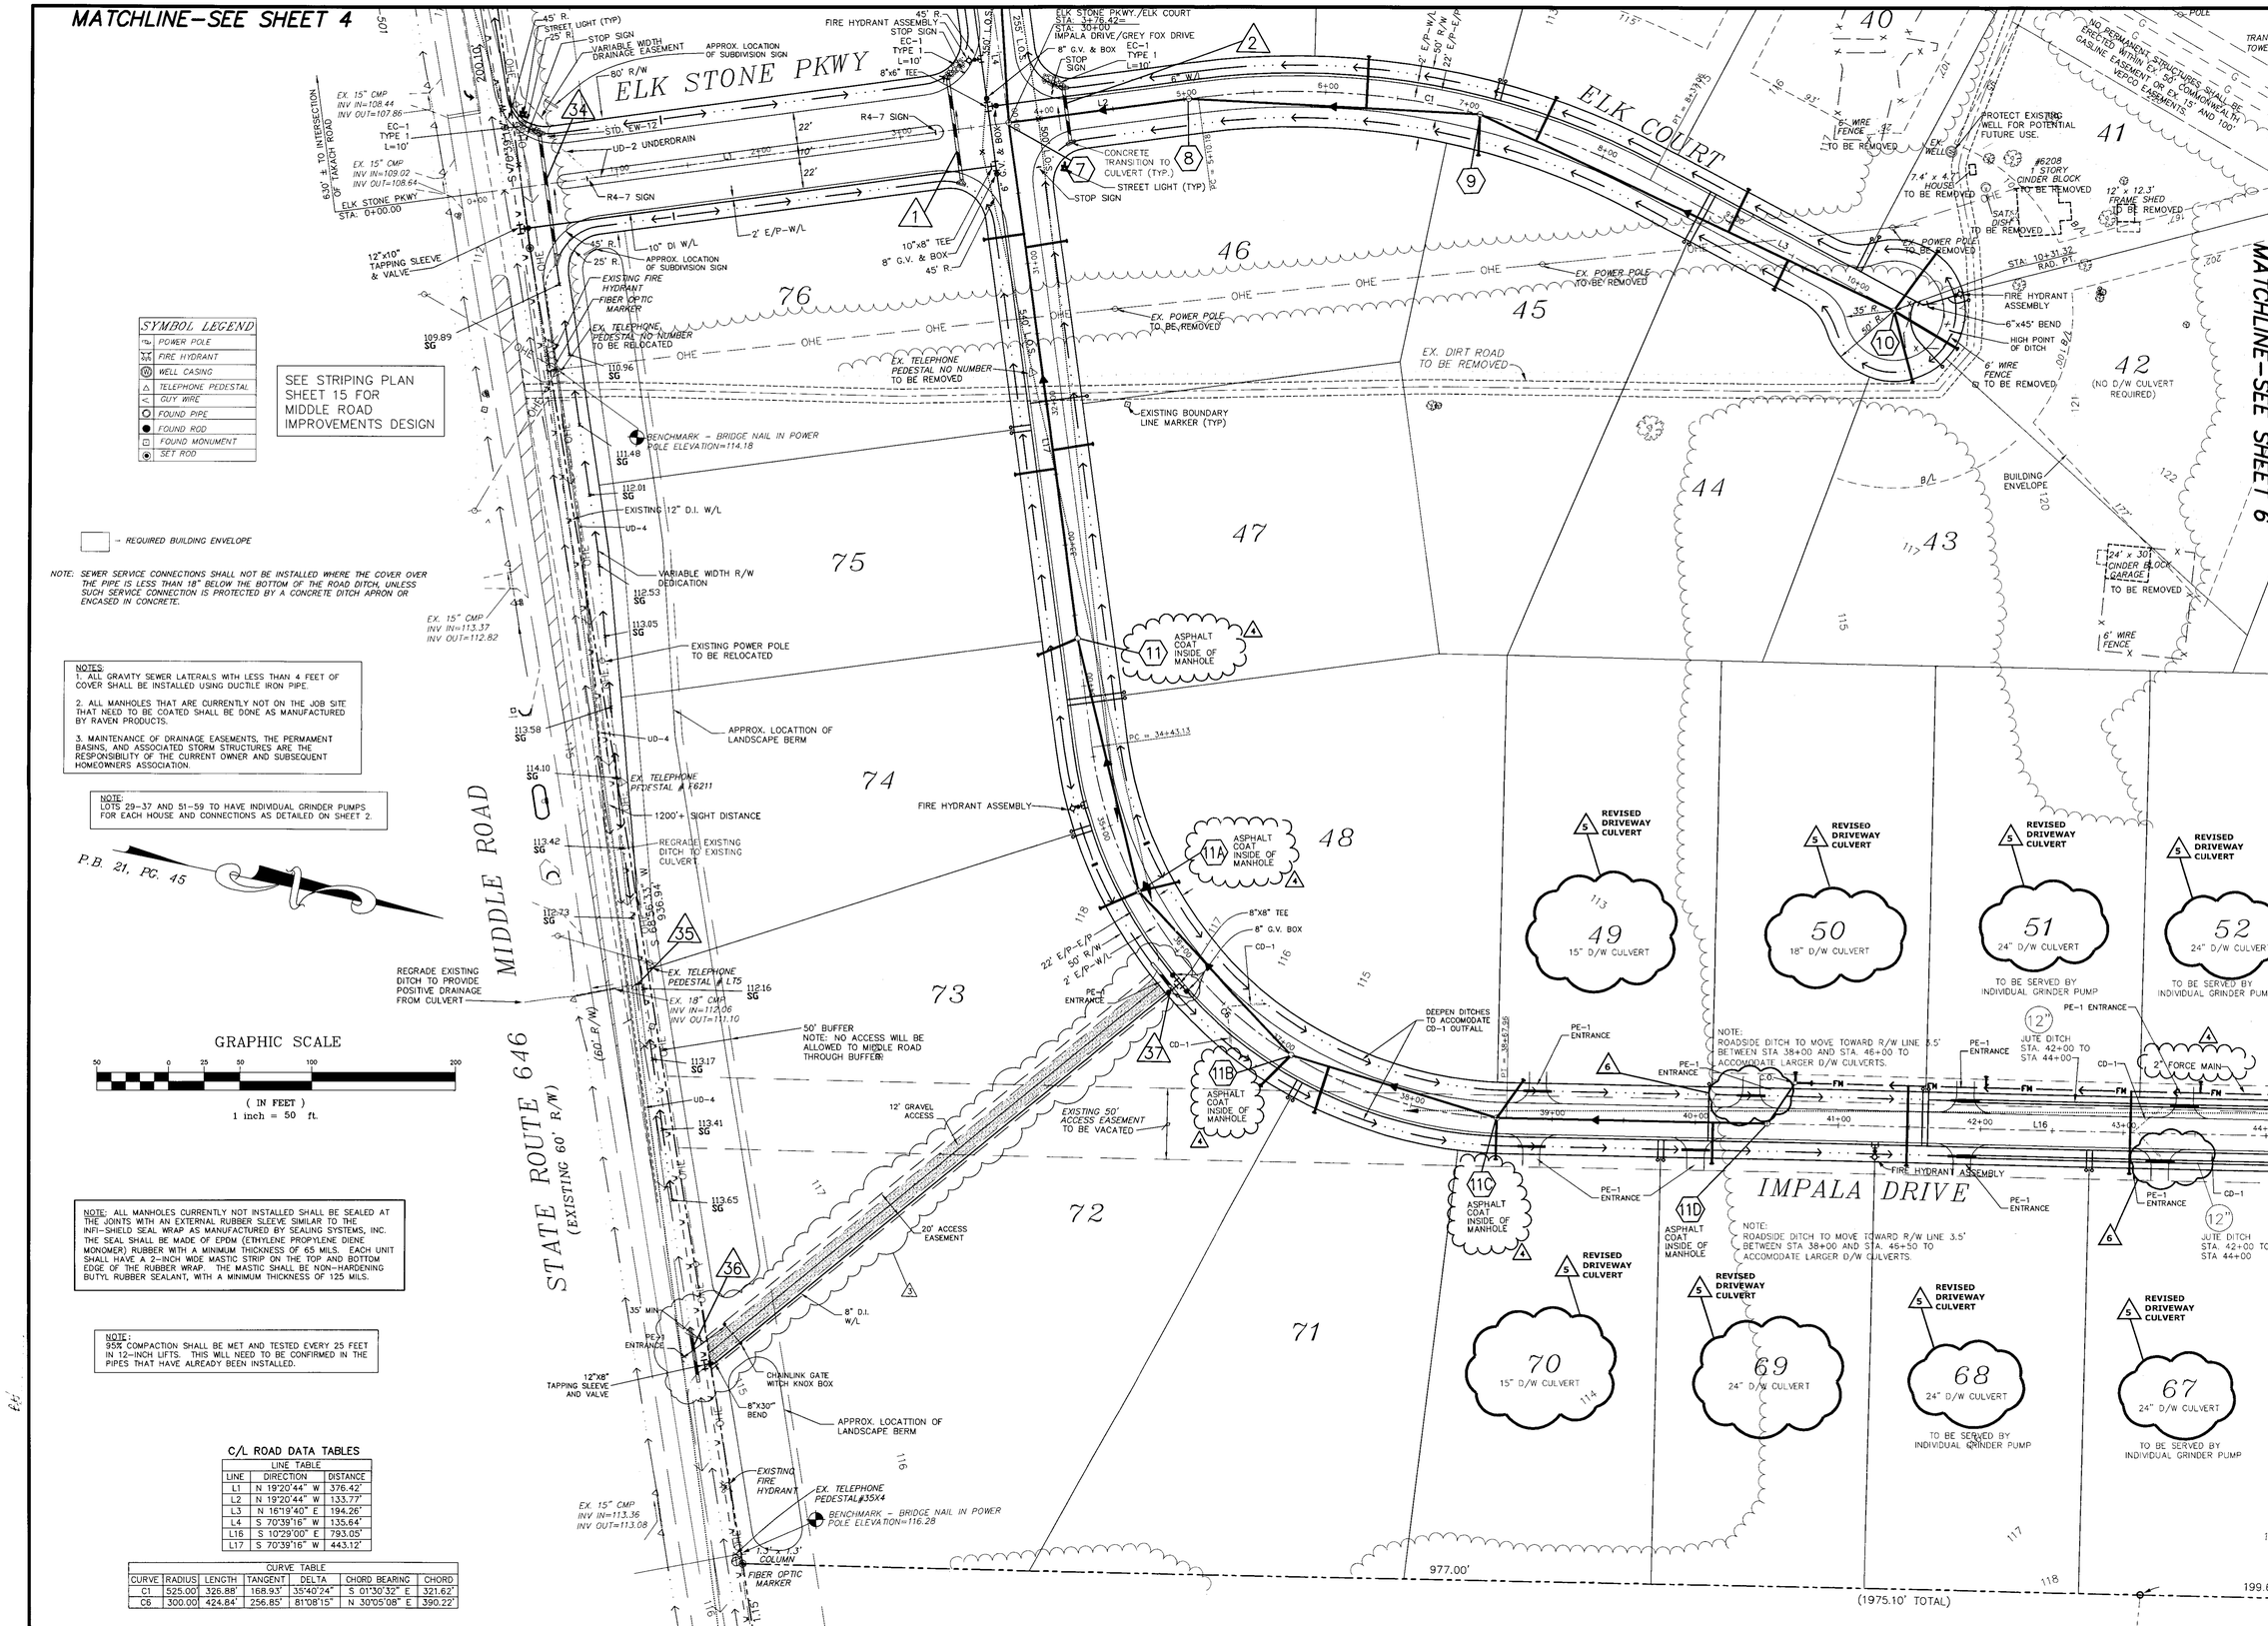

C/L ROAD DATA TABLES

LINE TABLE

LINE	DIRECTION	DISTANCE
L1	N 19°20'44" W	376.42'
L2	N 19°20'44" W	133.77'
L3	N 16°19'40" E	194.26'
L4	S 70°39'16" W	135.64'
L16	S 10°29'00" E	793.05'
L17	S 70°39'16" W	443.12'

CURVE TABLE

CURVE	RADIUS	LENGTH	TANGENT	DELTA	CHORD BEARING	CHORD
C1	525.00'	326.88'	168.93'	35°40'24"	S 01°30'32" E	321.62'
C6	300.00'	424.84'	256.85'	81°08'15"	N 30°05'08" E	390.22'

COMMONWEALTH OF VIRGINIA
KATHLEEN N. HALPAUS
Lic. No. 45244
3/9/09
PROFESSIONAL ENGINEER

VIRGINIA | NORTH CAROLINA | WEST VIRGINIA
THIS DRAWING PREPARED AT THE PRINCE GEORGE OFFICE
4260 Crossings Blvd | Prince George, VA 23875
TEL 804.541.6600 FAX 804.751.0798 www.timmons.com

YOUR VISION ACHIEVED THROUGH OURS.

Site Development | Residential | Infrastructure | Technology

DATE	REVISION DESCRIPTION
10-27-2003	COUNTY & VDOT COMMENTS
02-06-08	COUNTY COMMENTS
01-15-2004	COUNTY & VDOT COMMENTS
1-21-09	DRIVEWAY CULVERT REVISIONS
02-20-2004	COUNTY & VDOT COMMENTS
03-18-2009	ELK STONE PKWY. FOR LOTS 29 AND 67 PER COUNTY COMMENTS
10-24-2006	OWNER REVISIONS
3-9-09	OWNER REVISIONS
05-11-2007	OWNER REVISIONS
07-31-07	COUNTY COMMENTS

TIMMONS GROUP

BRICKHOUSE LANDING SUBDIVISION
BLAND DISTRICT * PRINCE GEORGE COUNTY, VIRGINIA
DEVELOPMENT PLAN

DATE	07-10-2003
DRAWN BY	L. GILLIAM
DESIGNED BY	D. JOHNSON
CHECKED BY	D. JOHNSON
SCALE	AS SHOWN
JOB NO.	20823
SHEET NO.	3

These plans and associated documents are the exclusive property of TIMMONS GROUP and may not be reproduced in whole or in part and shall not be used for any purpose whatsoever, inclusive, but not limited to construction, bidding, and/or construction staking without the express written consent of TIMMONS GROUP.