NOTE: LOTS 28 - 30, 32 - 38, 42 - 49, BLOCK A, SHALL REQUIRE INDIVIDUAL SITE PLANS BE SUBMITTED TO THE COUNTY OF PRINCE GEORGE AT THE TIME OF BUILDING PERMIT APPLICATION IF OVER 2,500 SQUARE FEET OF AREA IS TO BE DISTURBED. THIS PLAN SHALL DEPICT WHAT IMPROVEMENTS ARE BEING PROPOSED AND HOW COMPLIANCE WITH THE CHESAPEAKE BAY ACT IS BEING MET.

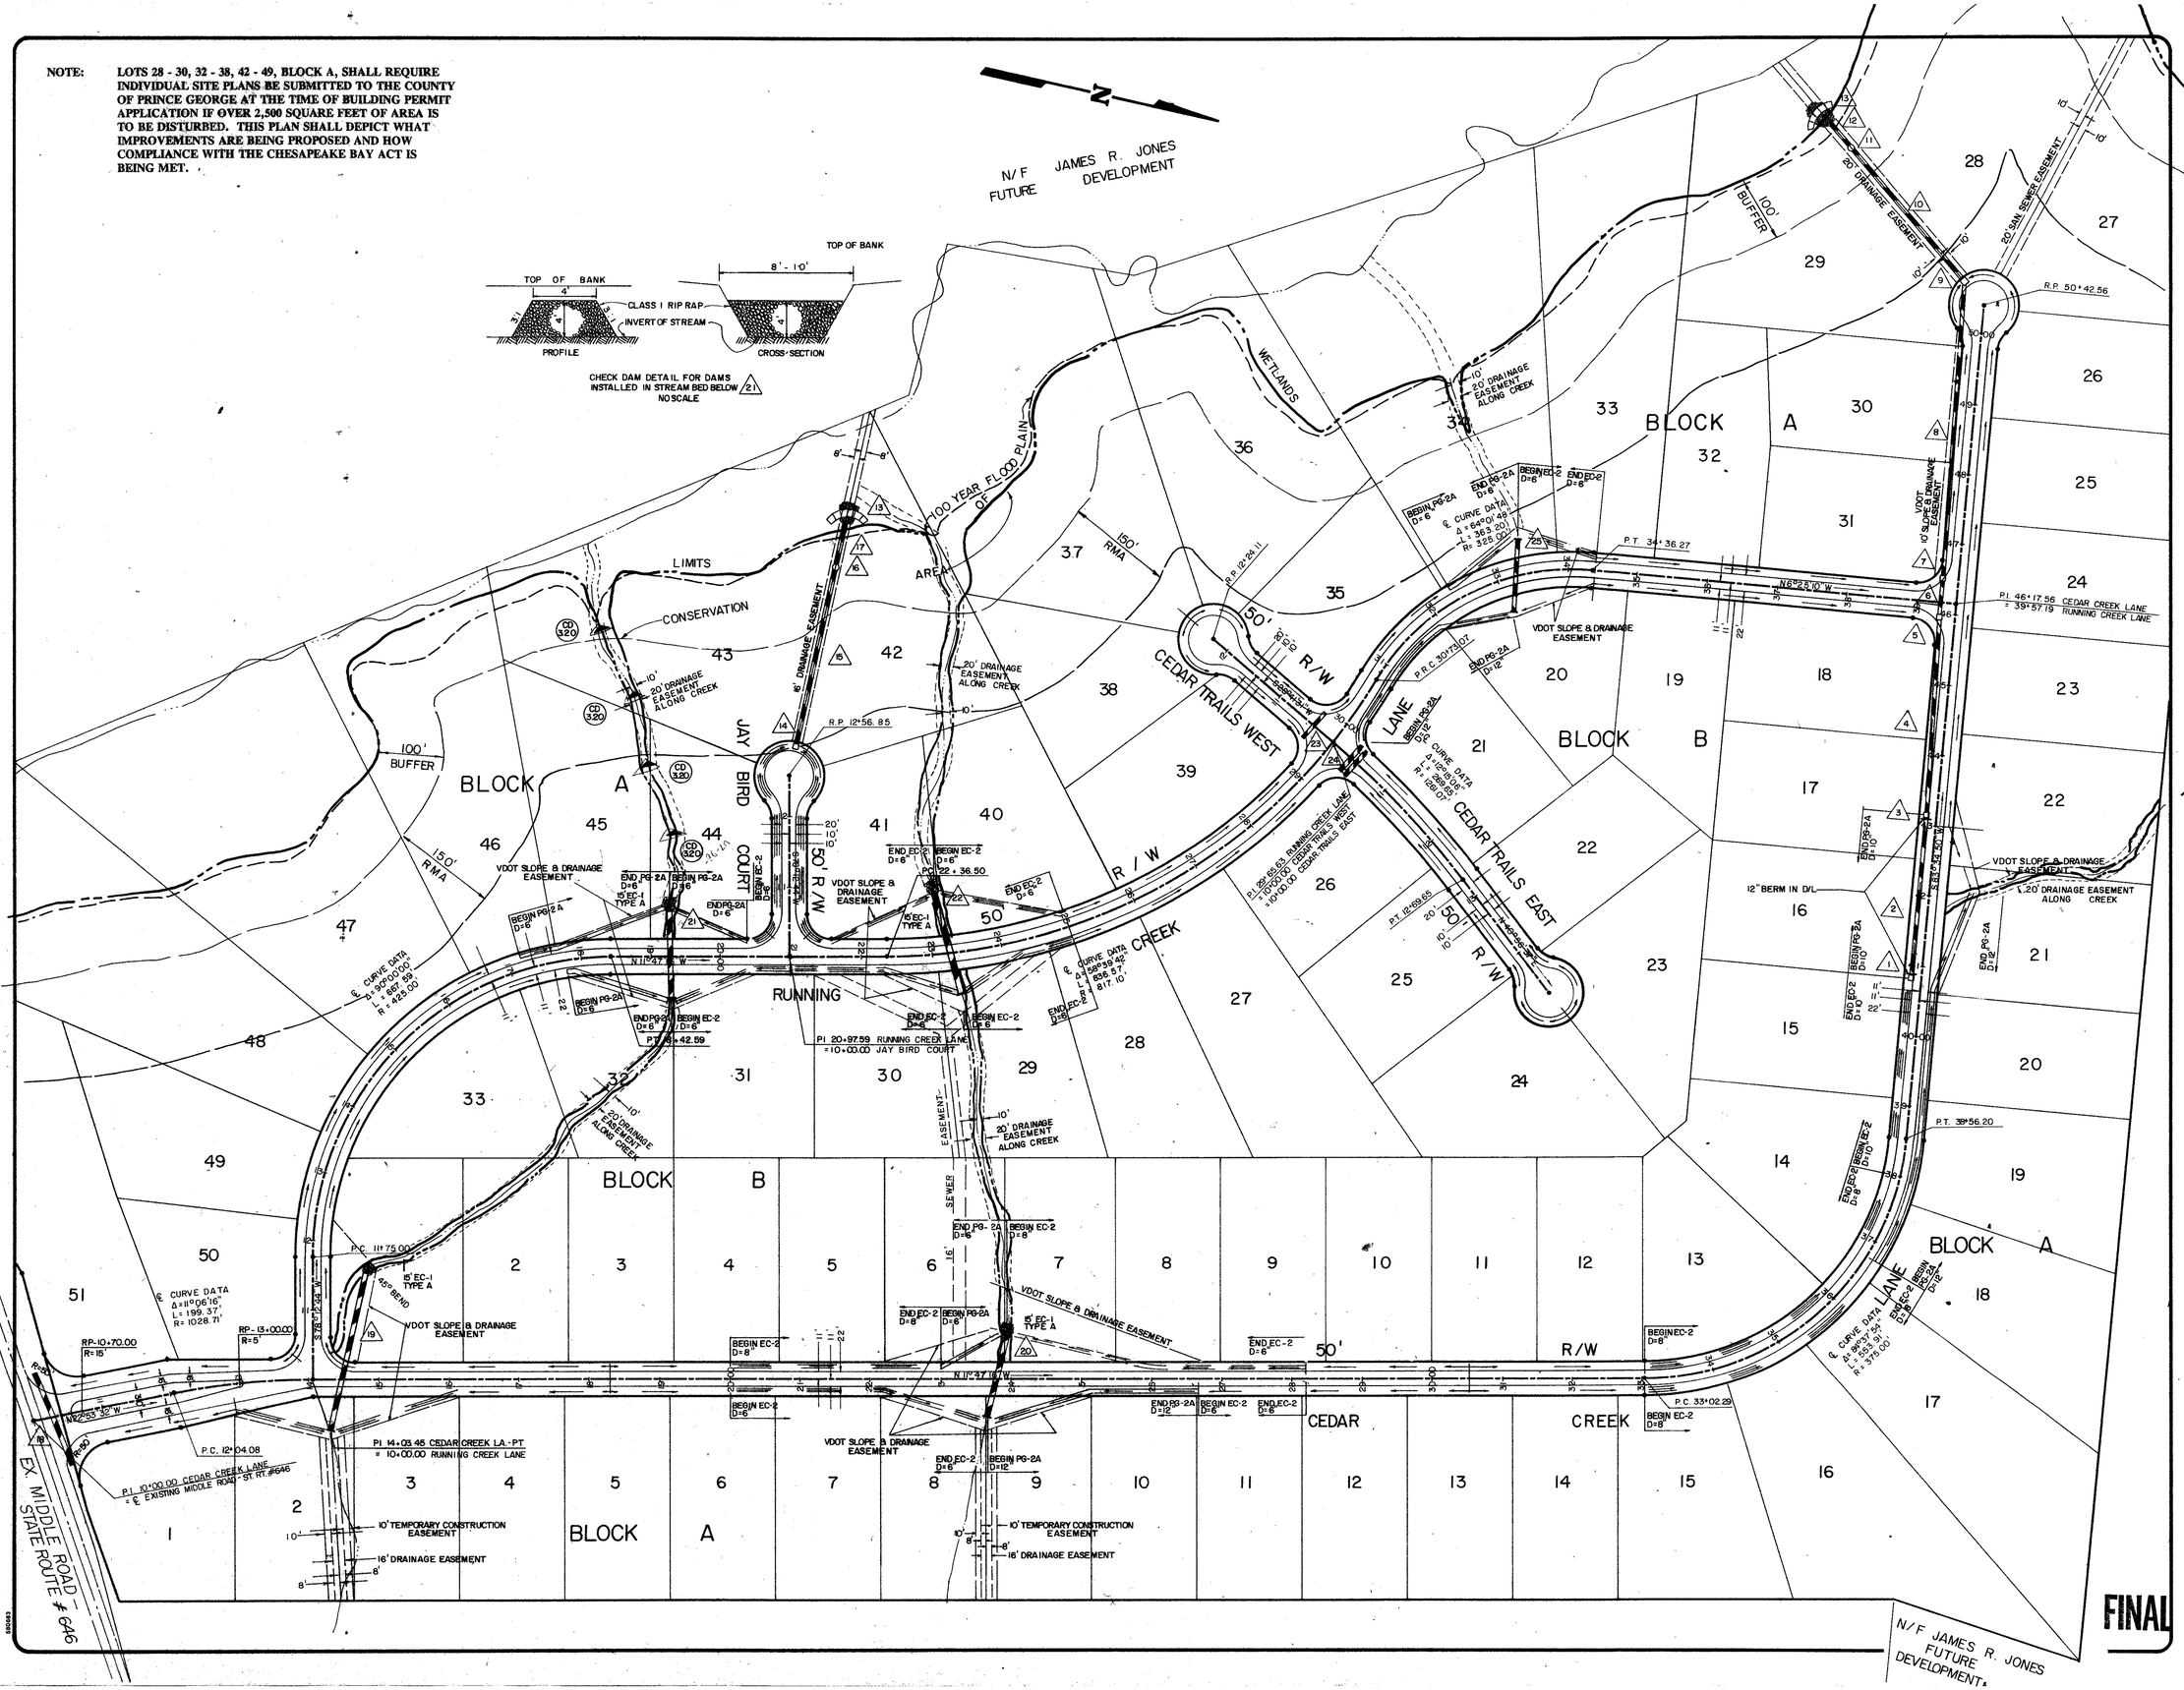

FINAL

CHARLES C. TOWNES & ASSOCIATES
Engineers, Planners, Land Surveyors
9842 Lori Road, Suite 201
Chesterfield, VA 23832
(804) 748-9011

COMMONWEALTH OF VIRGINIA
JEFFREY T. COLLINS
No. 013801
PROFESSIONAL ENGINEER

CEDAR CREEK SUBDIVISION
SECTION ONE
BLAND DISTRICT
PRINCE GEORGE COUNTY, VIRGINIA

ROAD & DRAINAGE PLAN

REVISIONS	
DATE	ITEM
10/20/95	PER COUNTY
12-1-95	PER REVIEW
3/21/96	PER COUNTY
7/11/96	

DATE: 8 / 24 / 95
SCALE: 1" = 100'
DRAWN BY: HJH
CHECKED BY: JTC
F.B. #:
SHEET #: 3