This drawing and the design shown is the property of Charles C. Townes & Associates, the reproduction, copying, or other use of this drawing without their written consent is prohibited and any infringement will be subject to legal action.
© 1991
Charles C. Townes & Associates

LEGEND

- FINISHED GRADE AT C/L
- EXIST. GROUND AT C/L
- EXIST. GROUND 50' RT OF C/L
- EXIST. GROUND 50' LT OF C/L

SCALE:
HORIZONTAL: 1" =100'
VERTICAL: 1" =6'

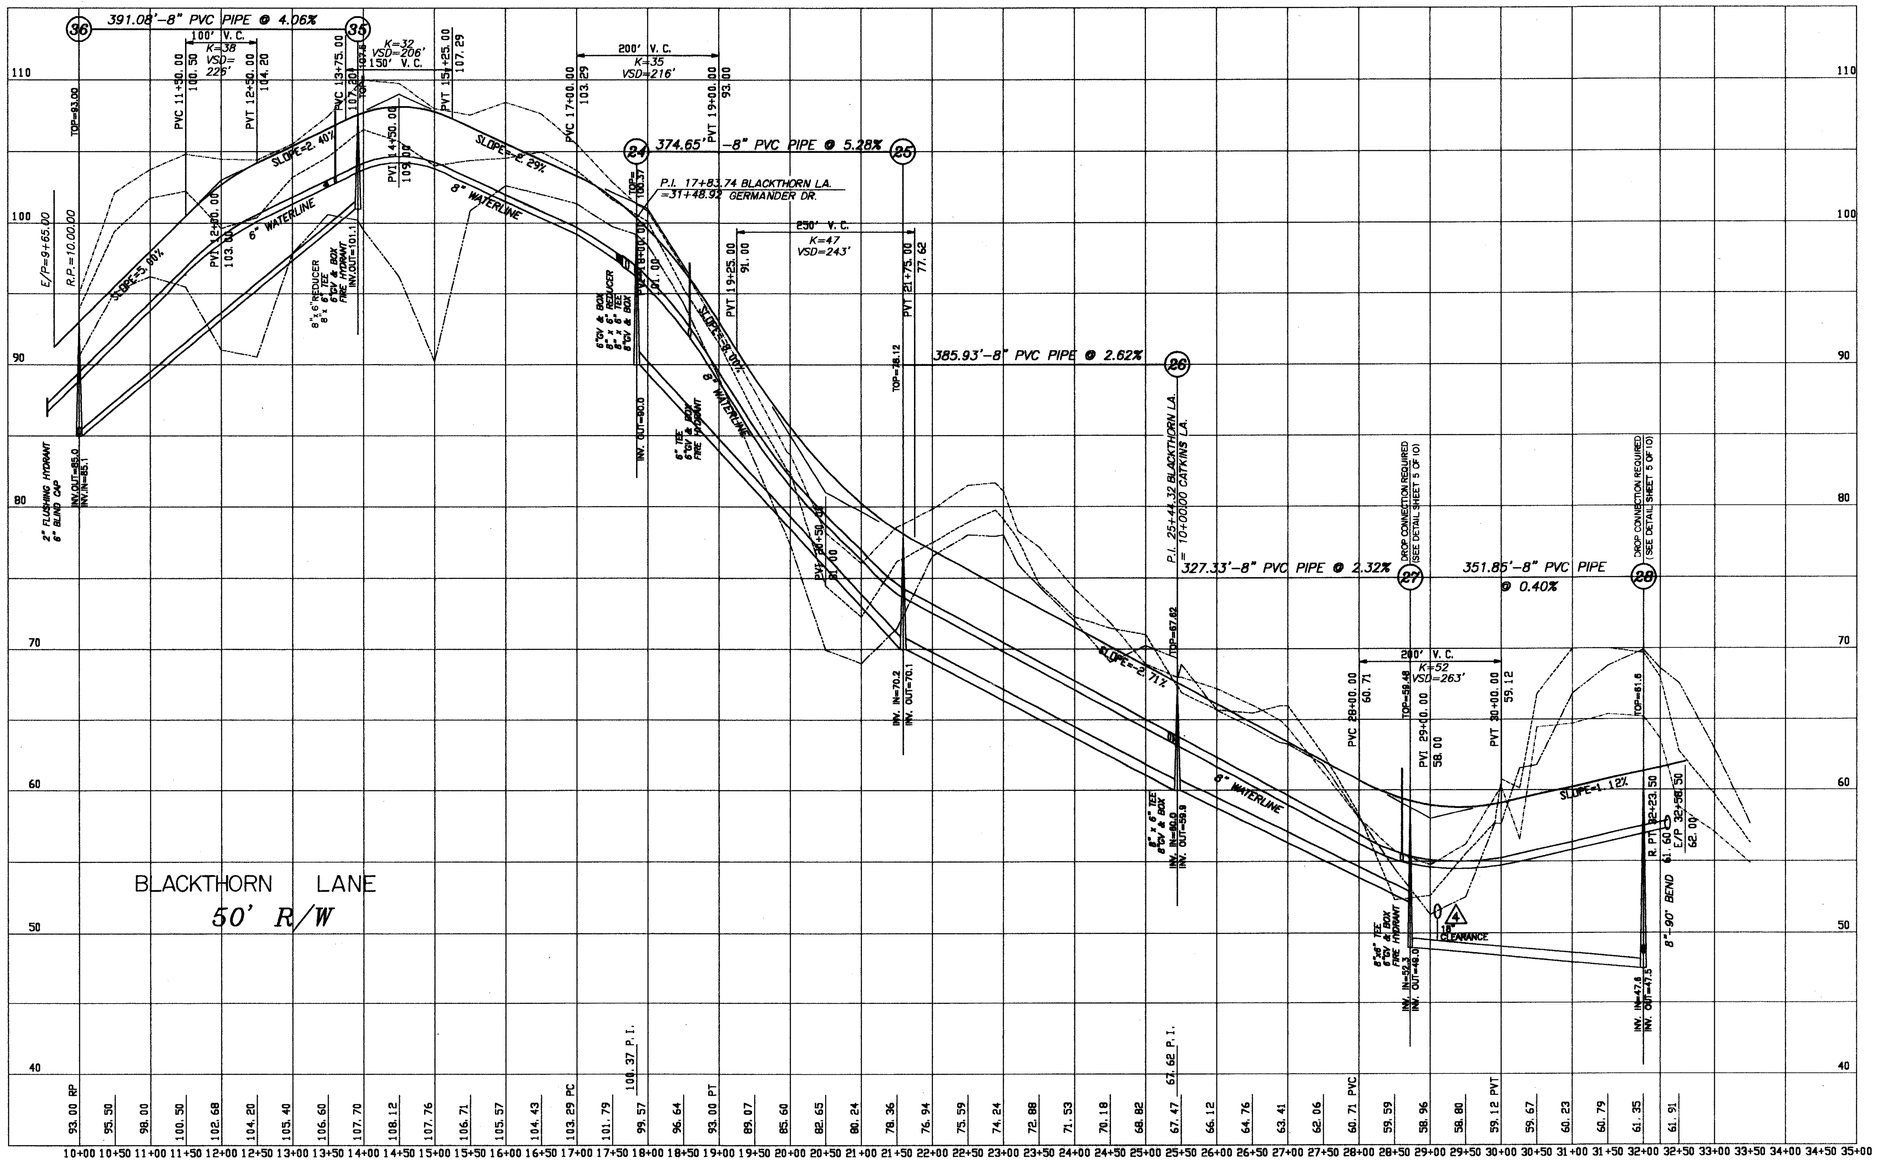

FINAL

CHARLES C. TOWNES & ASSOCIATES, P.C.
Engineers, Planners, Land Surveyors
9850 Lori Road, Suite 201
Chesterfield, Virginia 23832
(804) 748-9011
FAX (804) 748-2590

COMMONWEALTH OF VIRGINIA
JEFFREY T. COLLINS
No. 013001
PROFESSIONAL ENGINEER

CEDAR CREEK SUBDIVISION
SECTION TWO
BLAND DISTRICT
CHESTERFIELD COUNTY, VIRGINIA

PROFILES

REVISIONS

DATE	ITEM
4/15/98	
1/5/99	

DATE 6/17/97
SCALE 1" = 100'
DRAWN BY HJH
CHECKED BY JTC
F.B. #
SHEET # 8 of 10