NOTE

AERIAL TOPOGRAPHY DOES NOT MATCH FIELD RUN PROFILES. BENCHMARKS MUST BE USED FOR ACCURATE ELEVATIONS DURING CONSTRUCTION.

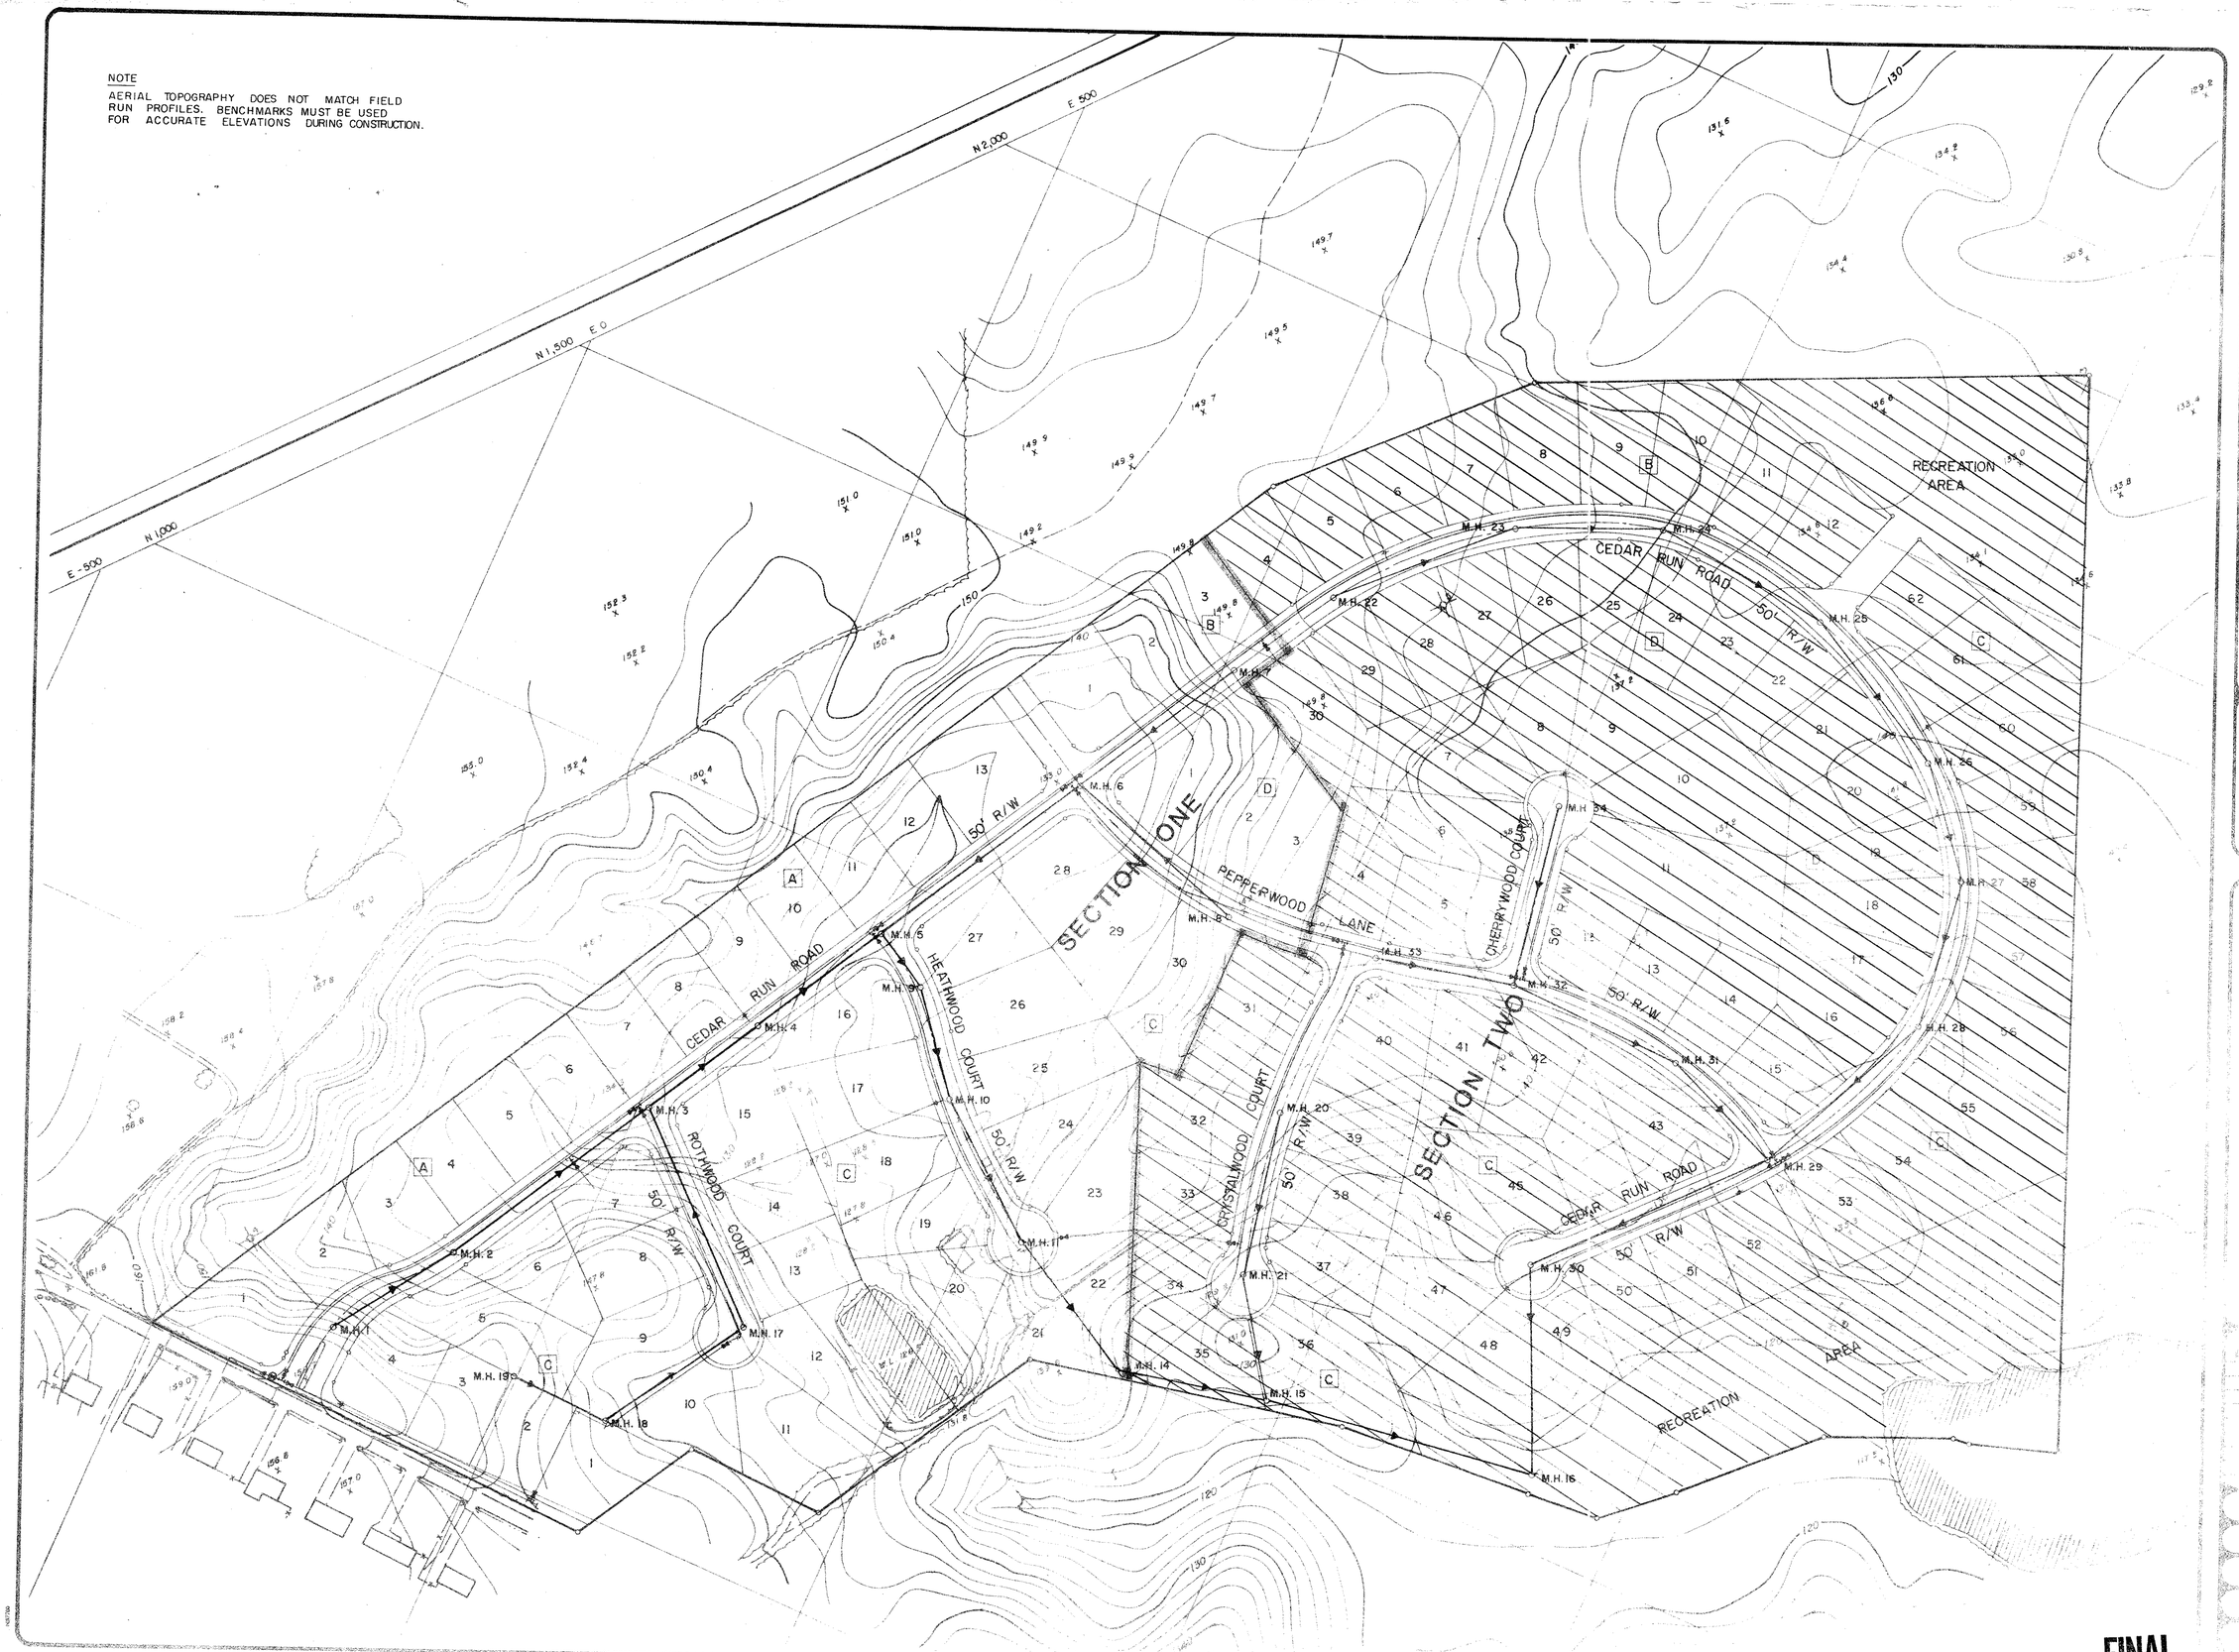

FINAL

CHARLES C. TOWNES & ASSOCIATES
Engineers, Planners, Land Surveyors
110 Norfolk Ave., P.O. Box 97
Colonial Heights, Va. 23834
804 520-5766

CEDARWOOD
SECTIONS ONE & TWO
RIVES DISTRICT
PRINCE GEORGE COUNTY, VIRGINIA

UTILITIES LAYOUT

REVISIONS	
DATE	ITEM
9-9-88	
9-26-88	

DATE
1 . 88
SCALE
1" = 100'
DRAWN BY
M.L.S.
CHECKED BY