SCALE
HORIZONTAL : 1" = 50'
VERTICAL : 1" = 5'

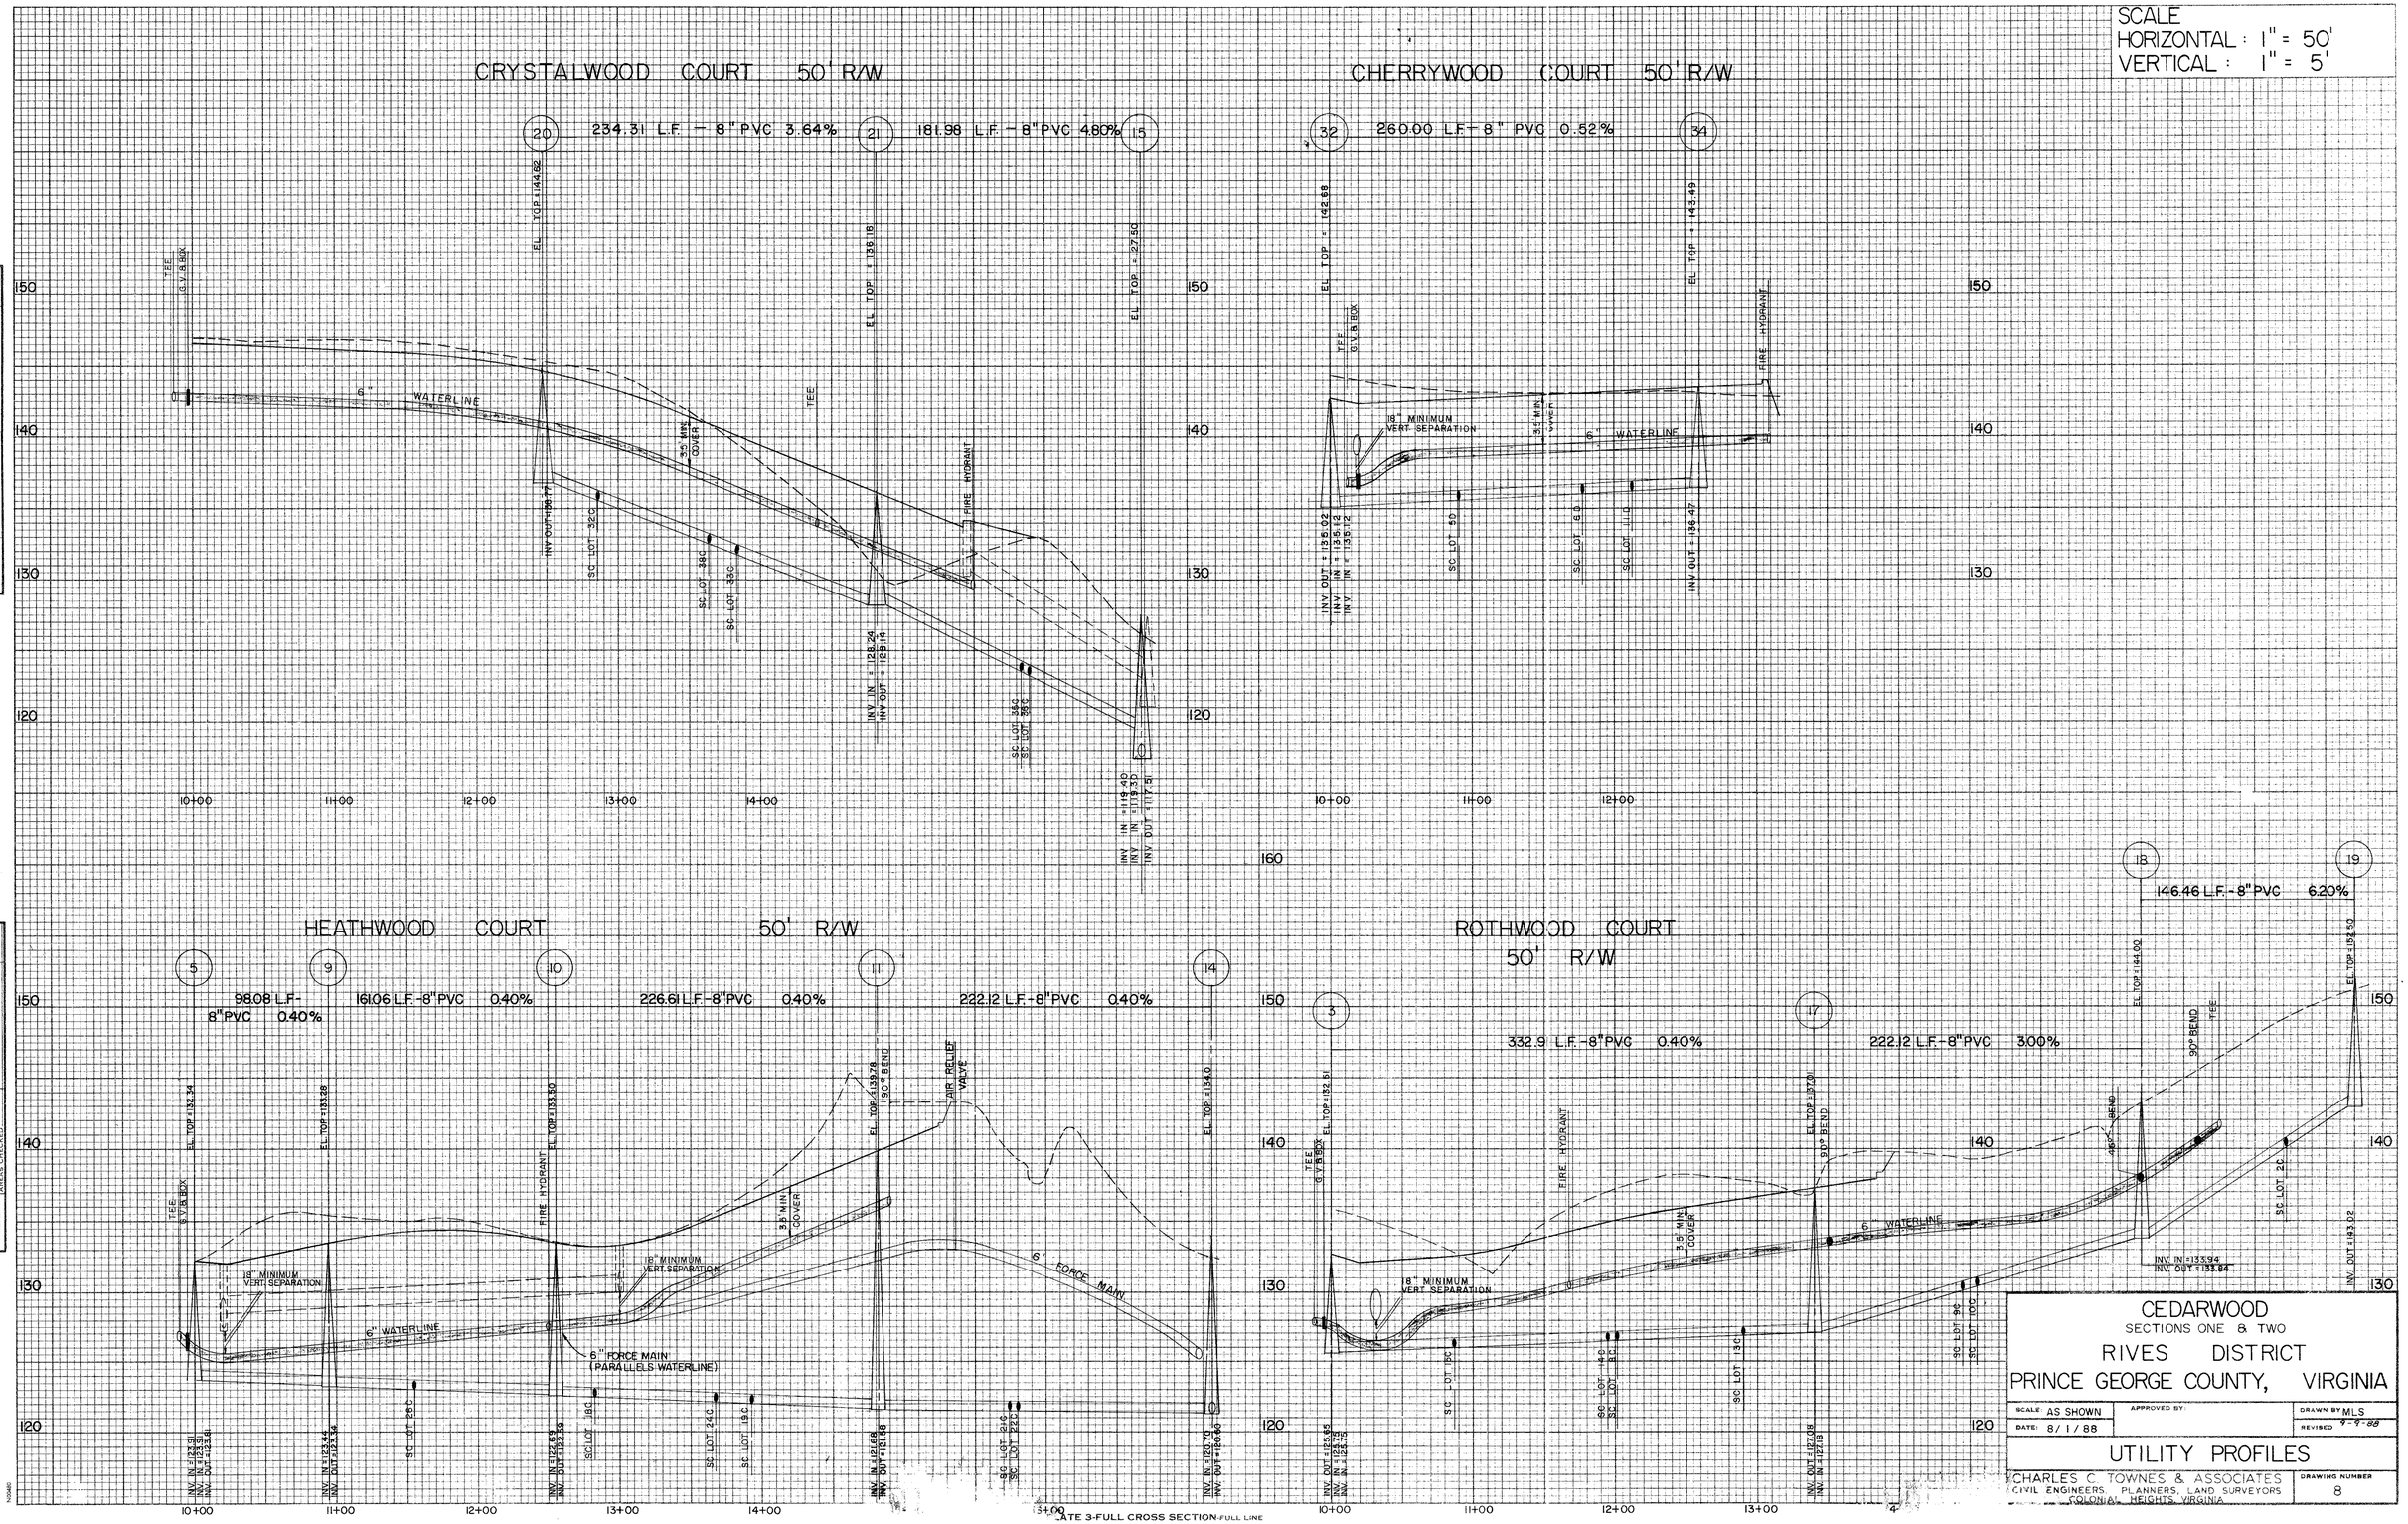

FINAL SURVEY	BY	DATE
SURVEYED		
PLOTTED		
TEMPLATE		
AREAS		
AREAS CHECKED		

NOTE BOOK
NO.

ORIGINAL SURVEY	BY	DATE
SURVEYED		
PLOTTED		
TEMPLATE		
AREAS		
AREAS CHECKED		

NOTE BOOK
NO.

CEDARWOOD
SECTIONS ONE & TWO
RIVES DISTRICT
PRINCE GEORGE COUNTY, VIRGINIA

SCALE: AS SHOWN	APPROVED BY:	DRAWN BY MLS
DATE: 8/1/88		REVISED 7-9-88

UTILITY PROFILES

CHARLES C. TOWNES & ASSOCIATES
CIVIL ENGINEERS, PLANNERS, LAND SURVEYORS
COLONIAL HEIGHTS, VIRGINIA

DRAWING NUMBER 8

ATE 3-FULL CROSS SECTION-FULL LINE

FINAL