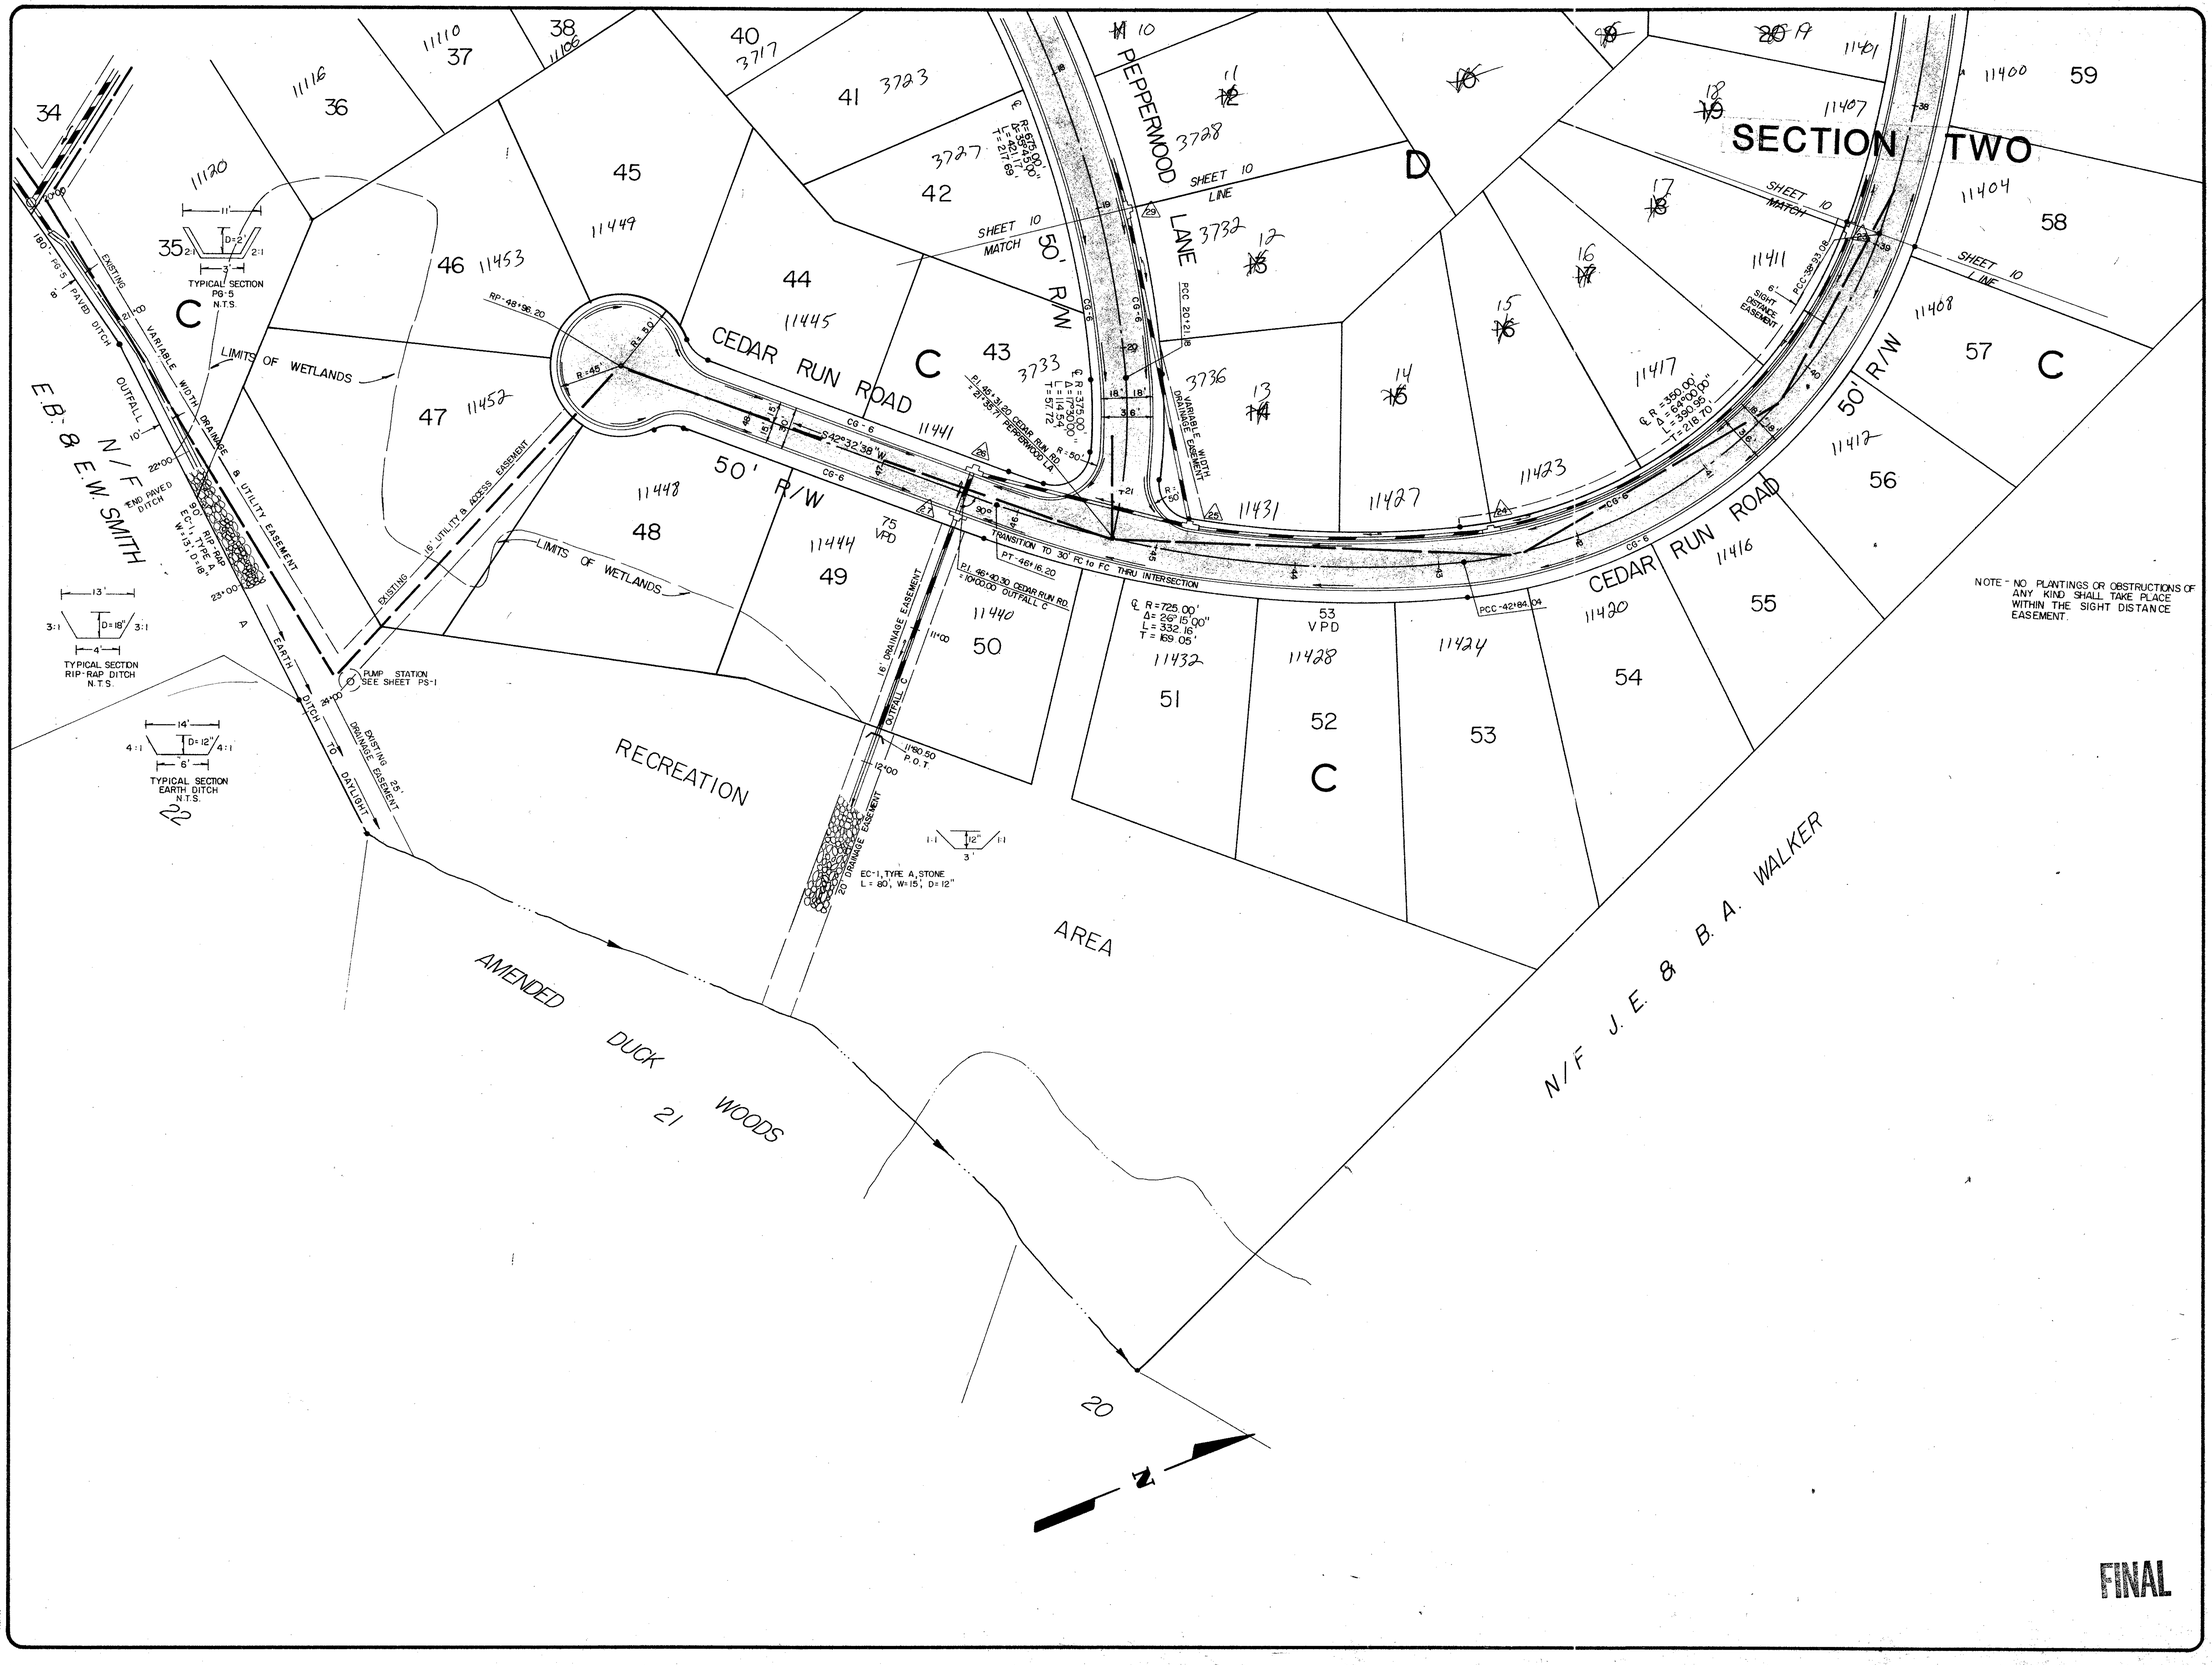

CHARLES C. TOWNES & ASSOCIATES
Engineers, Planners, Land Surveyors
110 Norfolk Ave., P.O. Box 97
Colonial Heights, Va. 23834
804-526-6766

COMMONWEALTH OF VIRGINIA
CHARLES E. TOWNES
CERTIFICATE No. # 10478
PROFESSIONAL ENGINEER

CEDARWOOD
SECTIONS ONE & TWO
RIVES DISTRICT
PRINCE GEORGE COUNTY, VIRGINIA

ROAD AND DRAINAGE PLAN

REVISIONS

DATE	ITEM
5-26-88	
5-30-90	REV. DITCH-OUTFALL A
9-14-94	Larger Lots
4-8-97	

DATE 1/6/88
SCALE 1" = 50'
DRAWN BY HJH
CHECKED BY
F.B. # 90-15
SHEET # 11