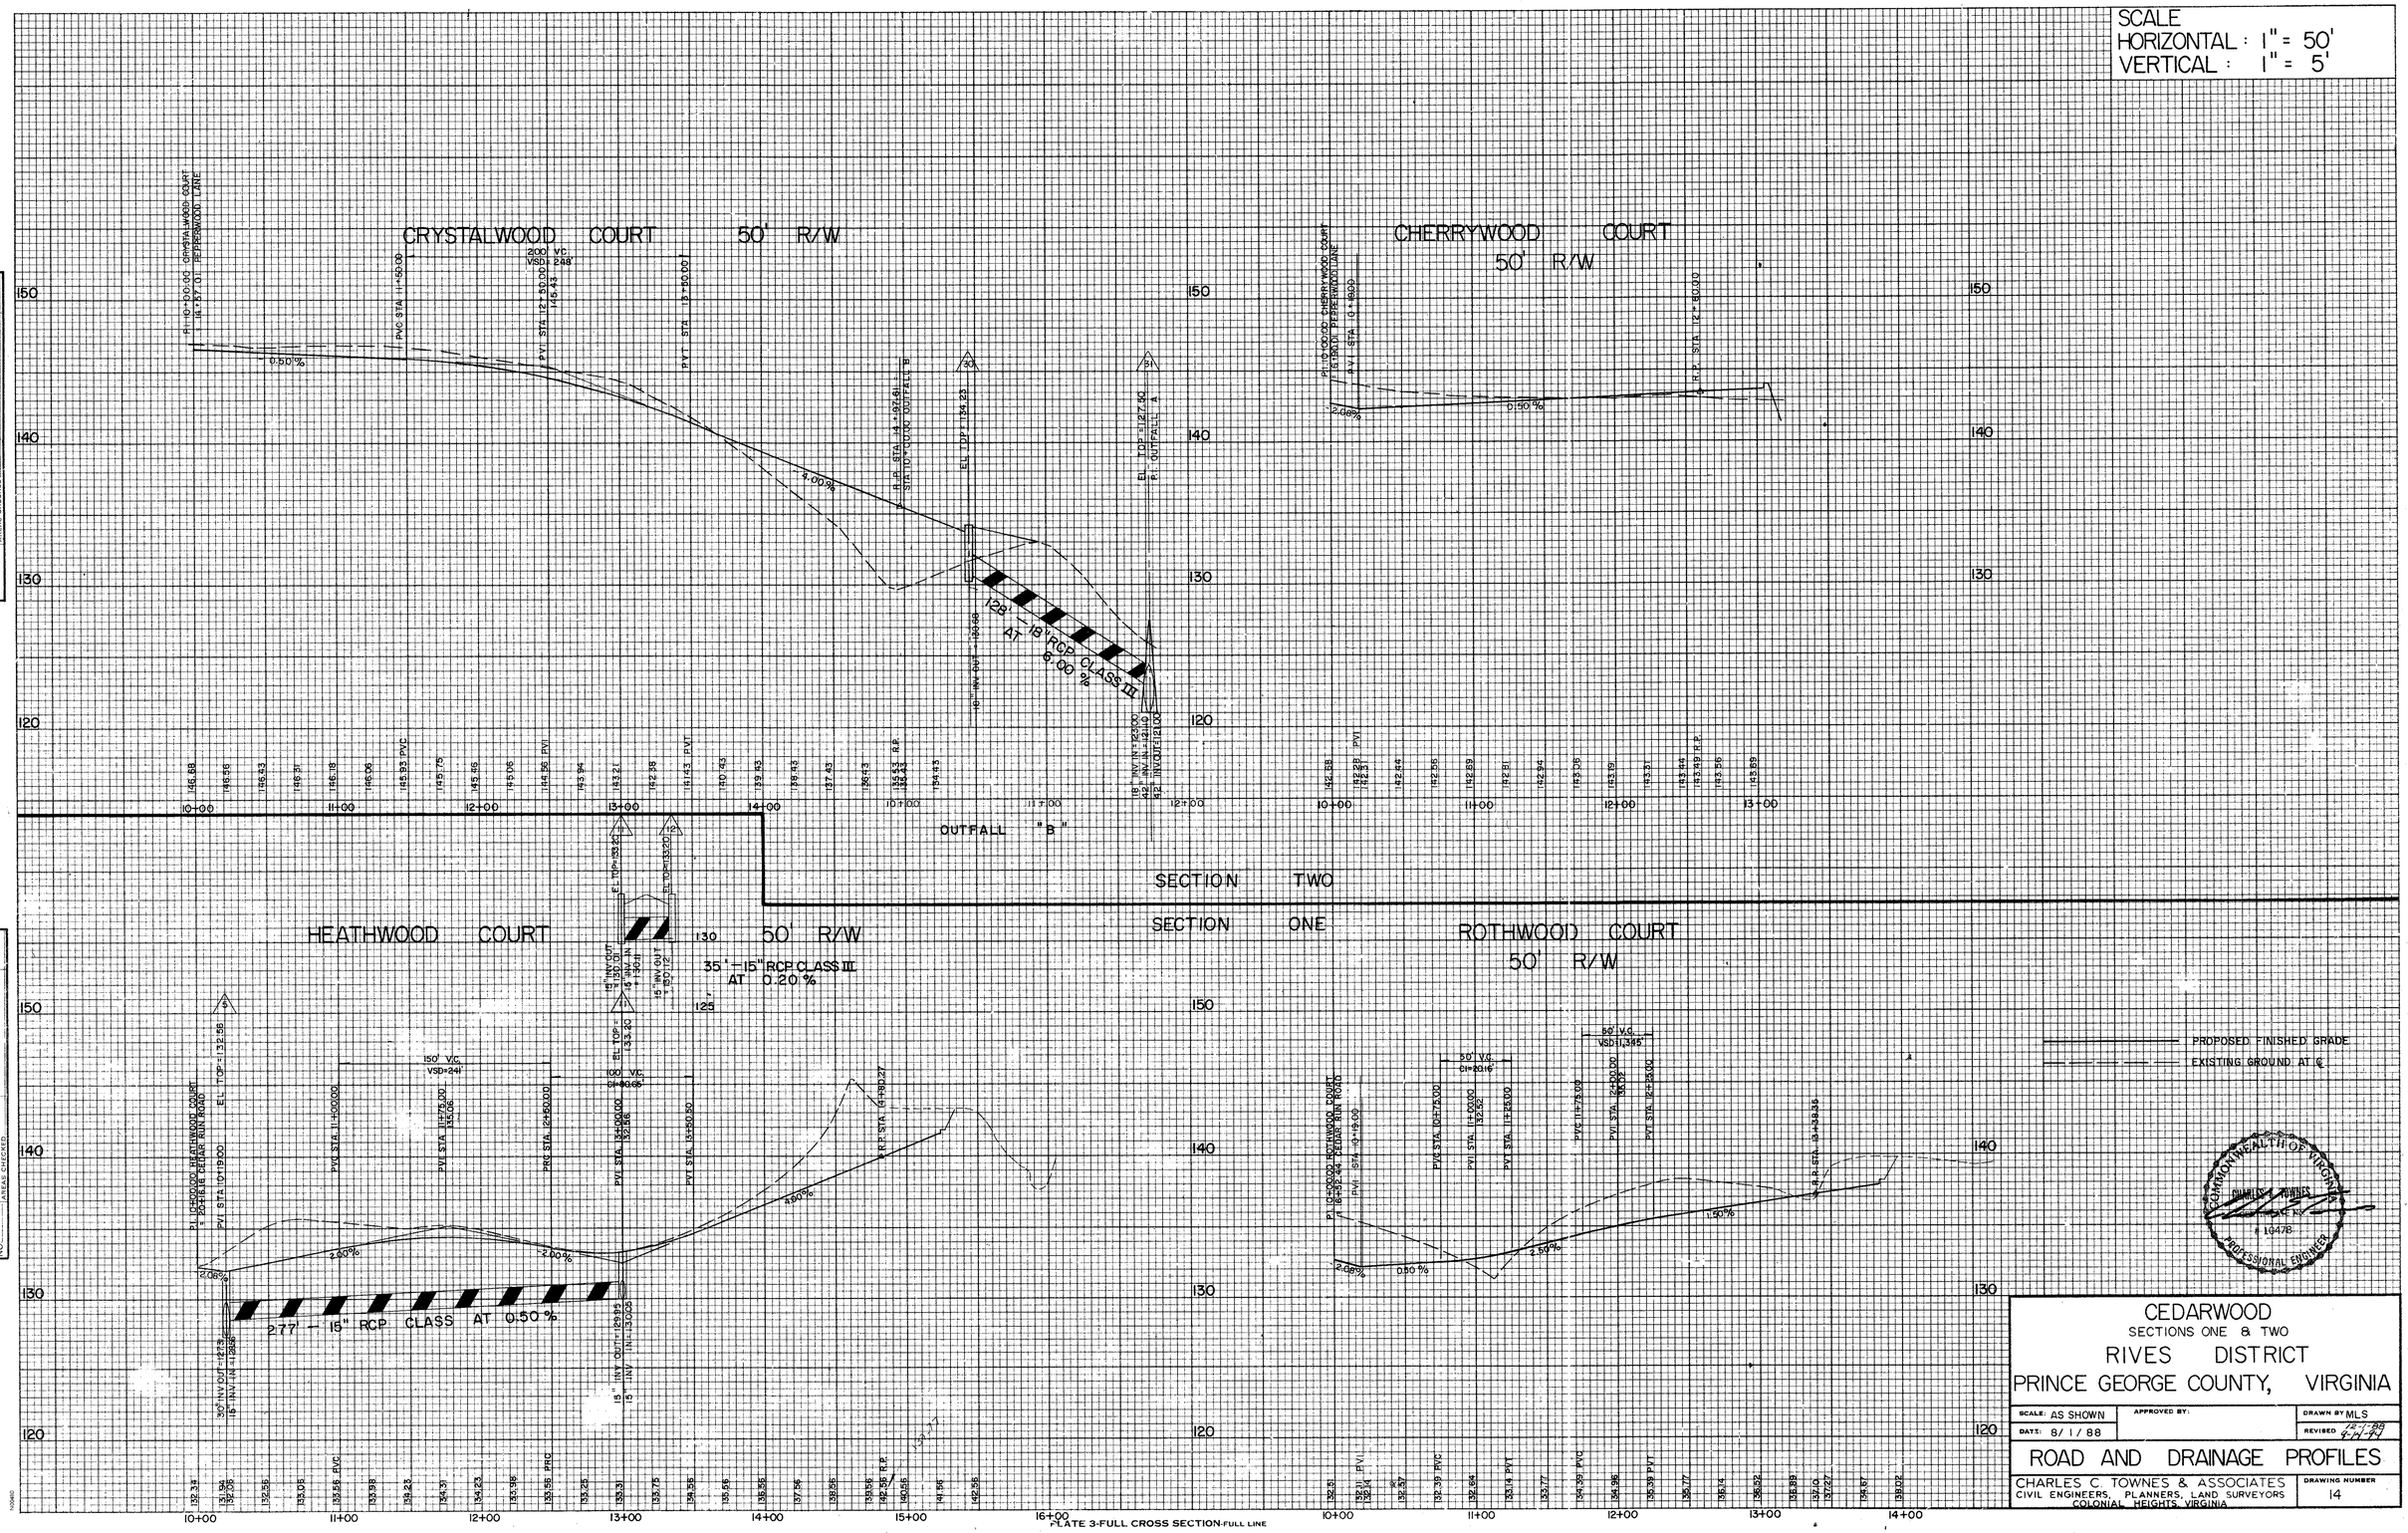

CEDARWOOD
SECTIONS ONE & TWO
RIVES DISTRICT
PRINCE GEORGE COUNTY, VIRGINIA

SCALE: AS SHOWN	APPROVED BY:	DRAWN BY MLS
DATE: 8/1/88		REVISED 12-7-88 9-14-89

ROAD AND DRAINAGE PROFILES

CHARLES C. TOWNES & ASSOCIATES
CIVIL ENGINEERS, PLANNERS, LAND SURVEYORS
COLONIAL HEIGHTS, VIRGINIA

DRAWING NUMBER 14

PLATE 3-FULL CROSS SECTION-FULL LINE

FINAL