SCALE
HORIZONTAL : 1" = 50'
VERTICAL : 1" = 5'

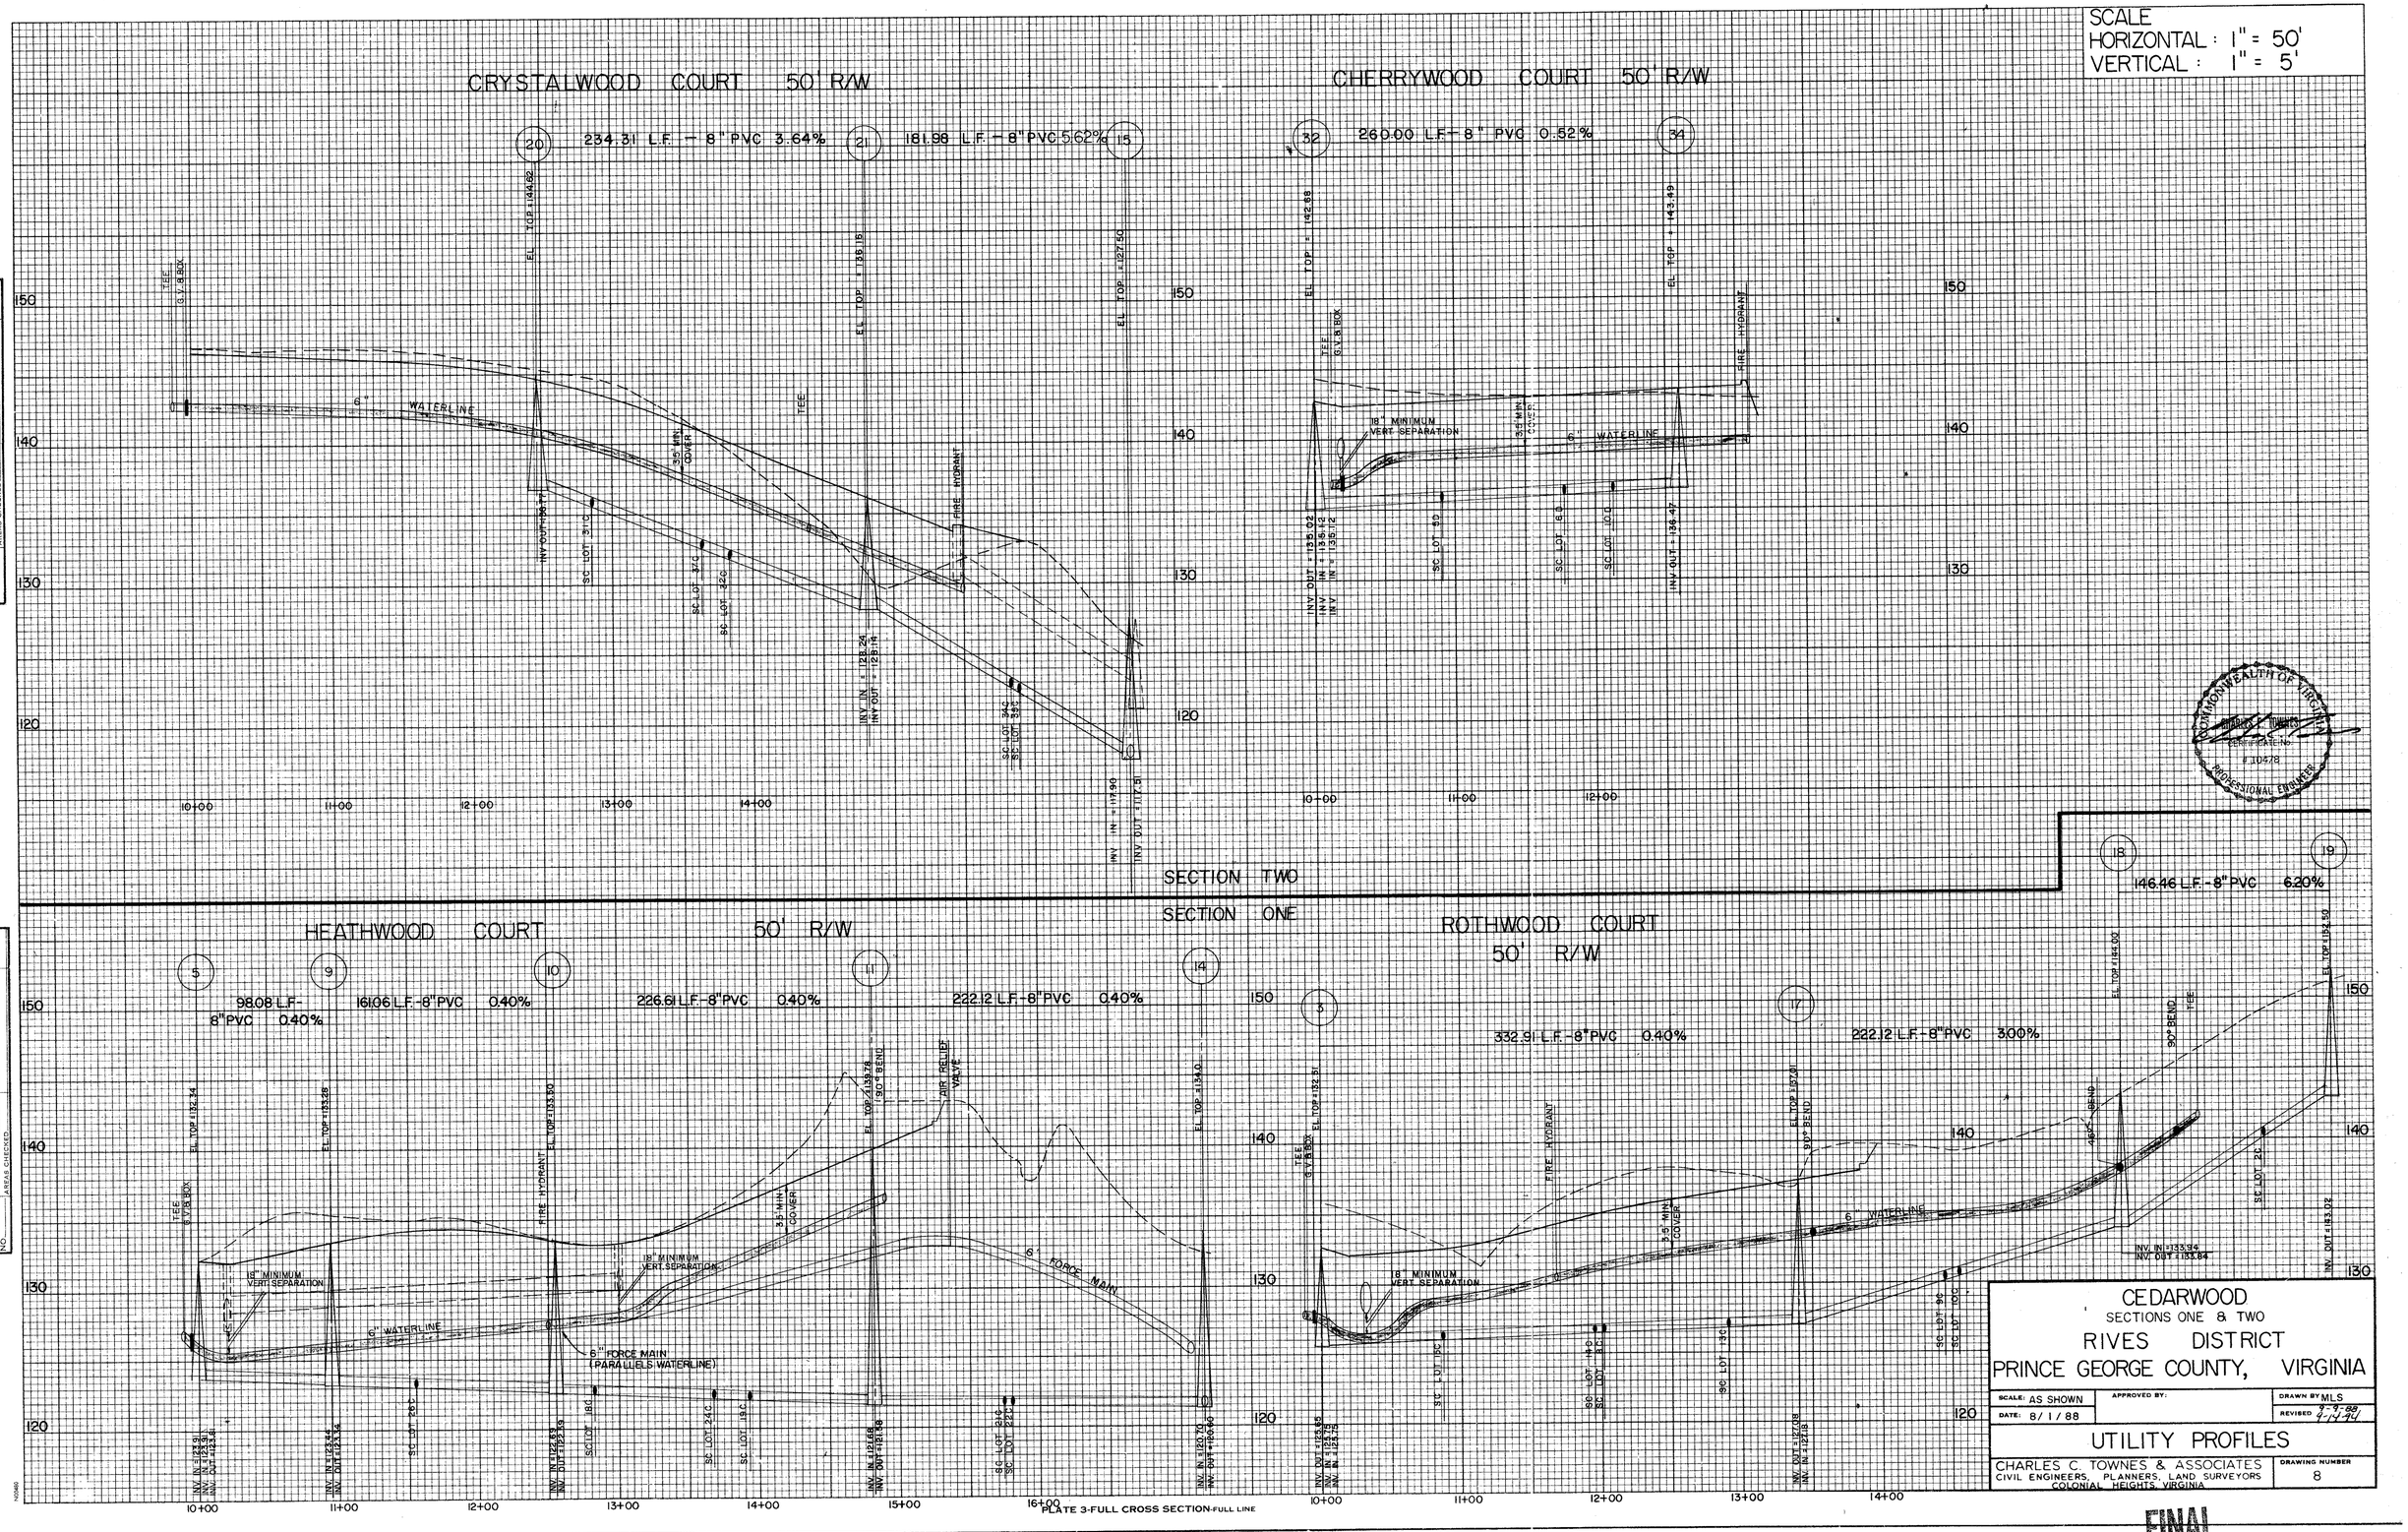

PLATE 3-FULL CROSS SECTION-FULL LINE

FINAL SURVEY	BY	DATE
SURVEYED		
PLOTTED		
TEMPLATE		
AREAS		
AREAS CHECKED		
NOTE BOOK NO.		

ORIGINAL SURVEY	BY	DATE
SURVEYED		
PLOTTED		
TEMPLATE		
AREAS		
AREAS CHECKED		
NOTE BOOK NO.		

COMMONWEALTH OF VIRGINIA
CHARLES C. TOWNES
LICENSE NO. #10478
PROFESSIONAL ENGINEER

CEDARWOOD
SECTIONS ONE & TWO
RIVES DISTRICT
PRINCE GEORGE COUNTY, VIRGINIA

SCALE: AS SHOWN	APPROVED BY:	DRAWN BY MLS
DATE: 8/1/88		REVISED 9-9-88 9-19-91

UTILITY PROFILES

CHARLES C. TOWNES & ASSOCIATES
CIVIL ENGINEERS, PLANNERS, LAND SURVEYORS
COLONIAL HEIGHTS, VIRGINIA

DRAWING NUMBER 8

FINAL