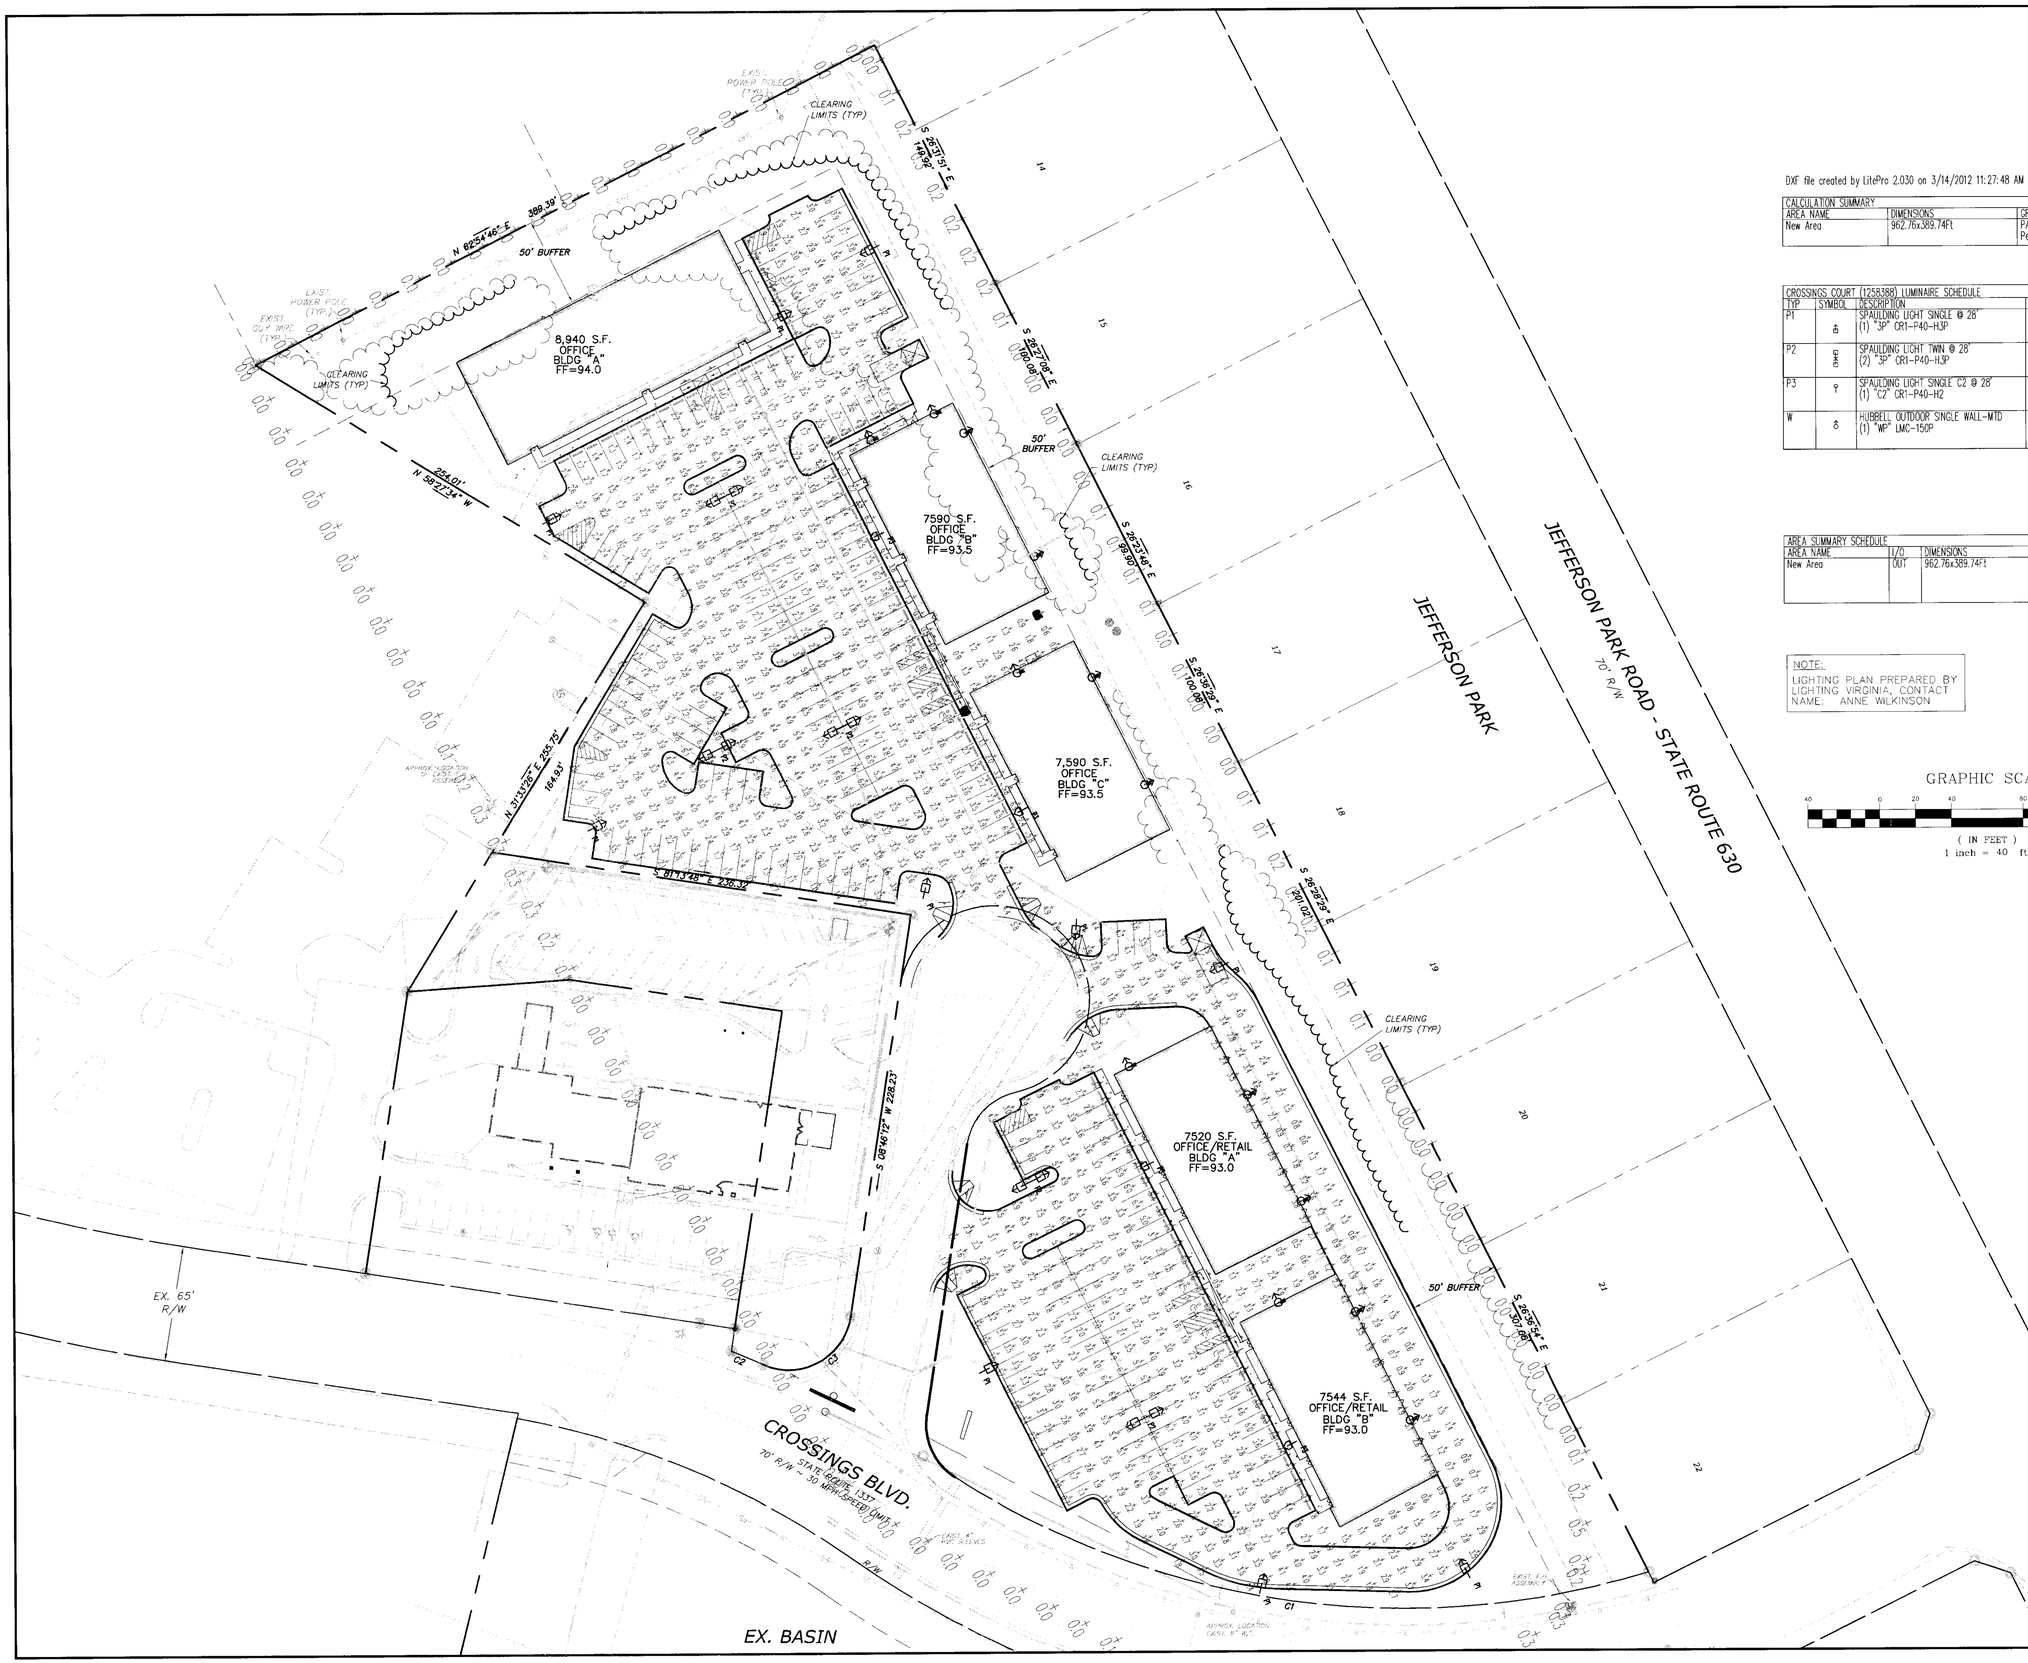

DXF file created by LitePro 2.030 on 3/14/2012 11:27:48 AM

CALCULATION SUMMARY					
AREA NAME	DIMENSIONS	GRID /	# PTS	SPAC	GROUP
New Area	962.76x389.74Ft	PARKING	1169	10.00	<+>
		Perimeter	130	20.00	<+>

CROSSINGS COURT (1258388) LUMINAIRE SCHEDULE					
TYP	SYMBOL	DESCRIPTION	LAMP	LUMENS	MOUNTING/BALLAS
P1		SPAULDING LIGHT SINGLE @ 28' (1) "3P" CR1-P40-H3P	(1) MS400/H75/ED28PS	40000	25' RTS + 3' BA
P2	(DWG)	SPAULDING LIGHT TWN @ 28' (2) "3P" CR1-P40-H3P	(2) MS400/H75/ED28PS	40000	25' RTS + 3' BA
P3		SPAULDING LIGHT SINGLE C2 @ 28' (1) "C2" CR1-P40-H2	(1) OSI 400/PS/U/BT28	40000	25' RTS + 3'BA
W		HUBBELL OUTDOOR SINGLE WALL-MTD (1) "WP" LMC-150P	(1) MH150W/U/PS	14000	14' HEIGHT AFG

AREA SUMMARY SCHEDULE					
AREA NAME	I/O	DIMENSIONS	LUMS / <ASMS>	WATTS / SQ FT	QTY
New Area	OUT	962.76x389.74Ft	<P1 > (10) <P2 > (5) <P3 > (4) <W > (13)	0.04	1

NOTE:
LIGHTING PLAN PREPARED BY
LIGHTING VIRGINIA, CONTACT
NAME: ANNE WILKINSON

GRAPHIC SCALE

40 0 20 40 80 160

(IN FEET)
1 inch = 40 ft.

COMMONWEALTH OF VIRGINIA
DERRICK A. JOHNSON
Lic. No. 24761
3-20-12
PROFESSIONAL ENGINEER

VIRGINIA | NORTH CAROLINA | WEST VIRGINIA

THIS DRAWING PREPARED AT THE
TRI-CITIES OFFICE
4701 Owens Way - Suite 900 | Prince George, VA 23875
TEL 804.541.6600 FAX 804.458.1511 www.timmons.com

YOUR VISION ACHIEVED THROUGH OURS.

Site Development | Residential | Infrastructure | Technology

DATE	REVISION DESCRIPTION
5-21-07	COUNTY COMMENTS
7-17-07	COUNTY COMMENTS
7-22-11	AMENDMENT TO PREVIOUSLY APPROVED SITE PLAN
3-20-12	COUNTY COMMENTS

TIMMONS GROUP

CROSSINGS COURT COMMERCIAL

BLAND DISTRICT * PRINCE GEORGE COUNTY, VIRGINIA

LIGHTING PLAN

DATE	09 APRIL 2007
DRAWN BY	S. IRBY
DESIGNED BY	C. THOMPSON
CHECKED BY	C. THOMPSON
SCALE	1"=40'
JOB NO.	31703
SHEET NO.	C9

These plans and associated documents are the exclusive property of TIMMONS GROUP and may not be reproduced in whole or in part and shall not be used for any purpose whatsoever, inclusive, but not limited to construction, bidding, and/or construction staking without the express written consent of TIMMONS GROUP.