ALL WORK AND MATERIALS FOR SEWER SYSTEM SHOWN SHALL BE SUPPLIED IN ACCORDANCE WITH THE LATEST SPECIFICATIONS OF PRINCE GEORGE COUNTY APPLICABLE AT THE TIME OF NOTICE TO PROCEED.

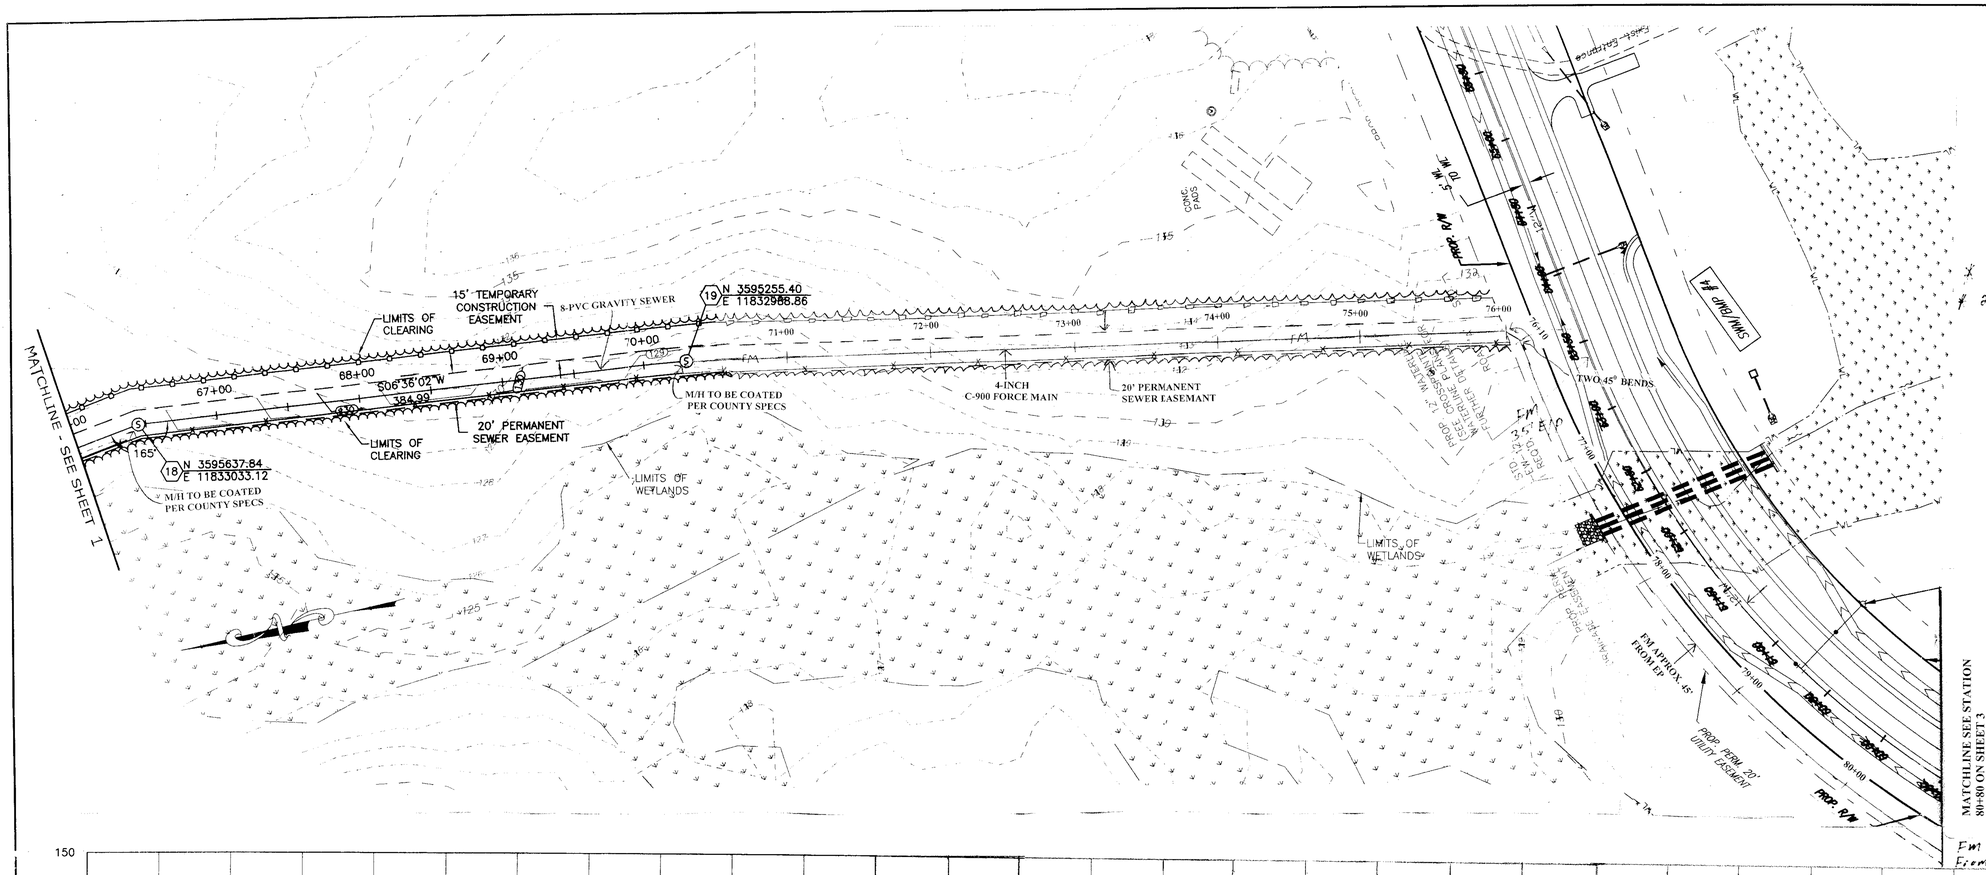

* 1st 45° Bend = 9' from elect. pole, 8' from 1st guidewire
# and 45° Bend = 18' from elect. pole, 10' from 1st guide wire

Em 27' From E/P

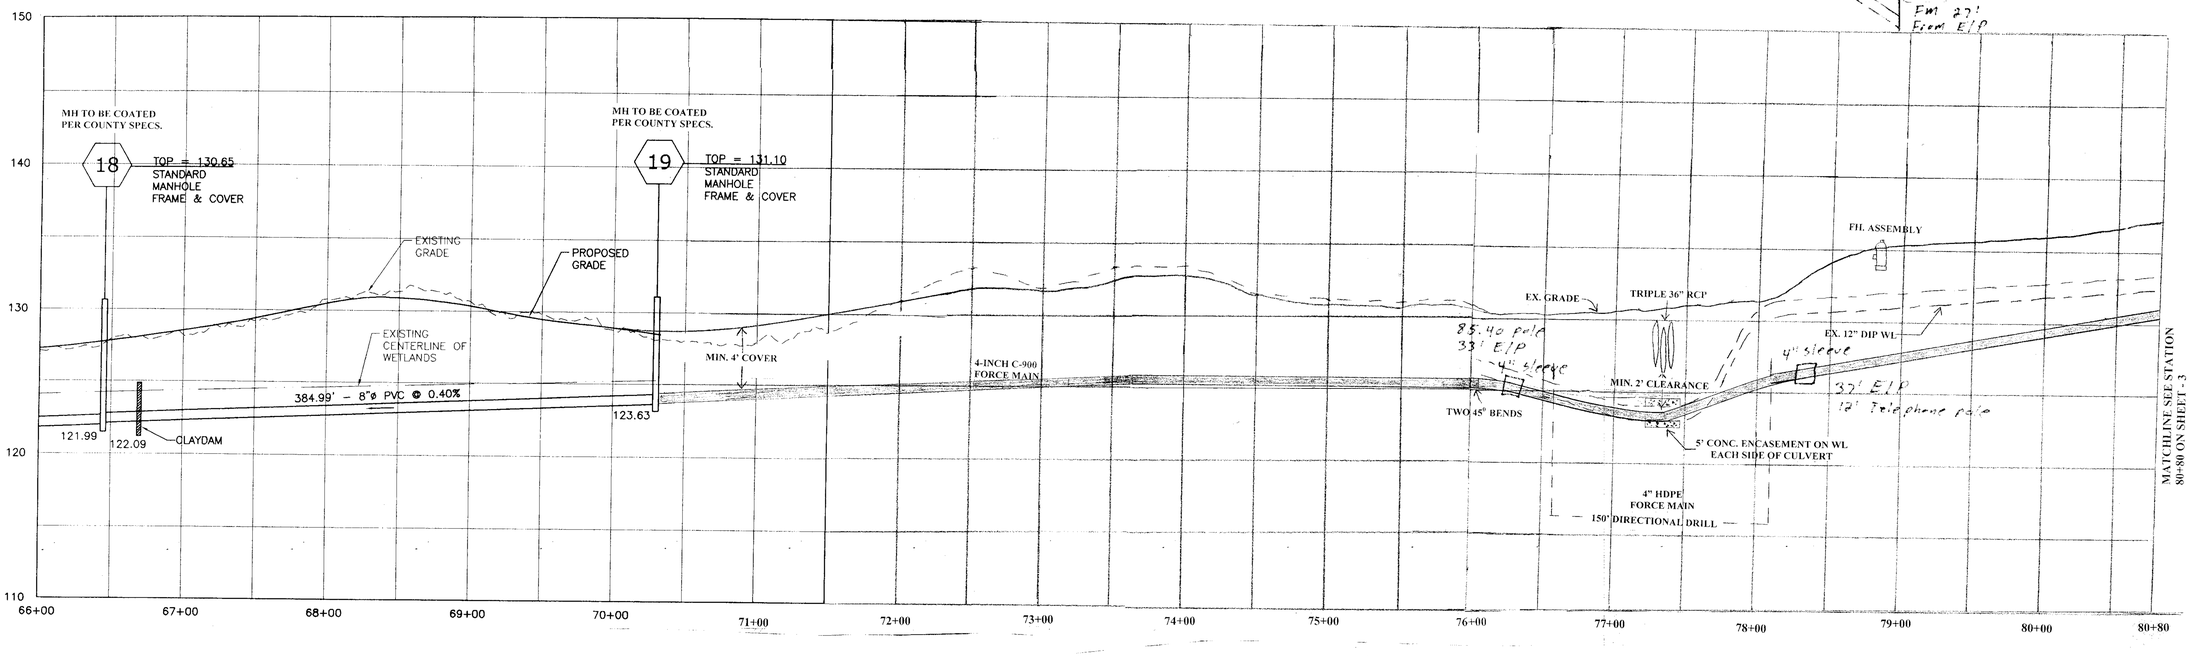

85.40 pole
33' E/P
4" sleeve
4" sleeve
32' E/P
12' Telephone pole

CROSSPOINTE CENTRE		
SCALE: 1" = 50'	APPROVED BY: STEPHEN F. McBRIDE COUNTY ENGINEER, PO BOX 68 PRINCE GEORGE, VA. 23875 804-722-8687	DRAWN BY DME
DATE: OCT. 27, 2010		REVISED
GRAVITY SEWER & FORCE MAIN		
SECTION - 2		DRAWING NUMBER 2 of 3

24X36 PRINTED ON NO. 1000H CLEARPRINT