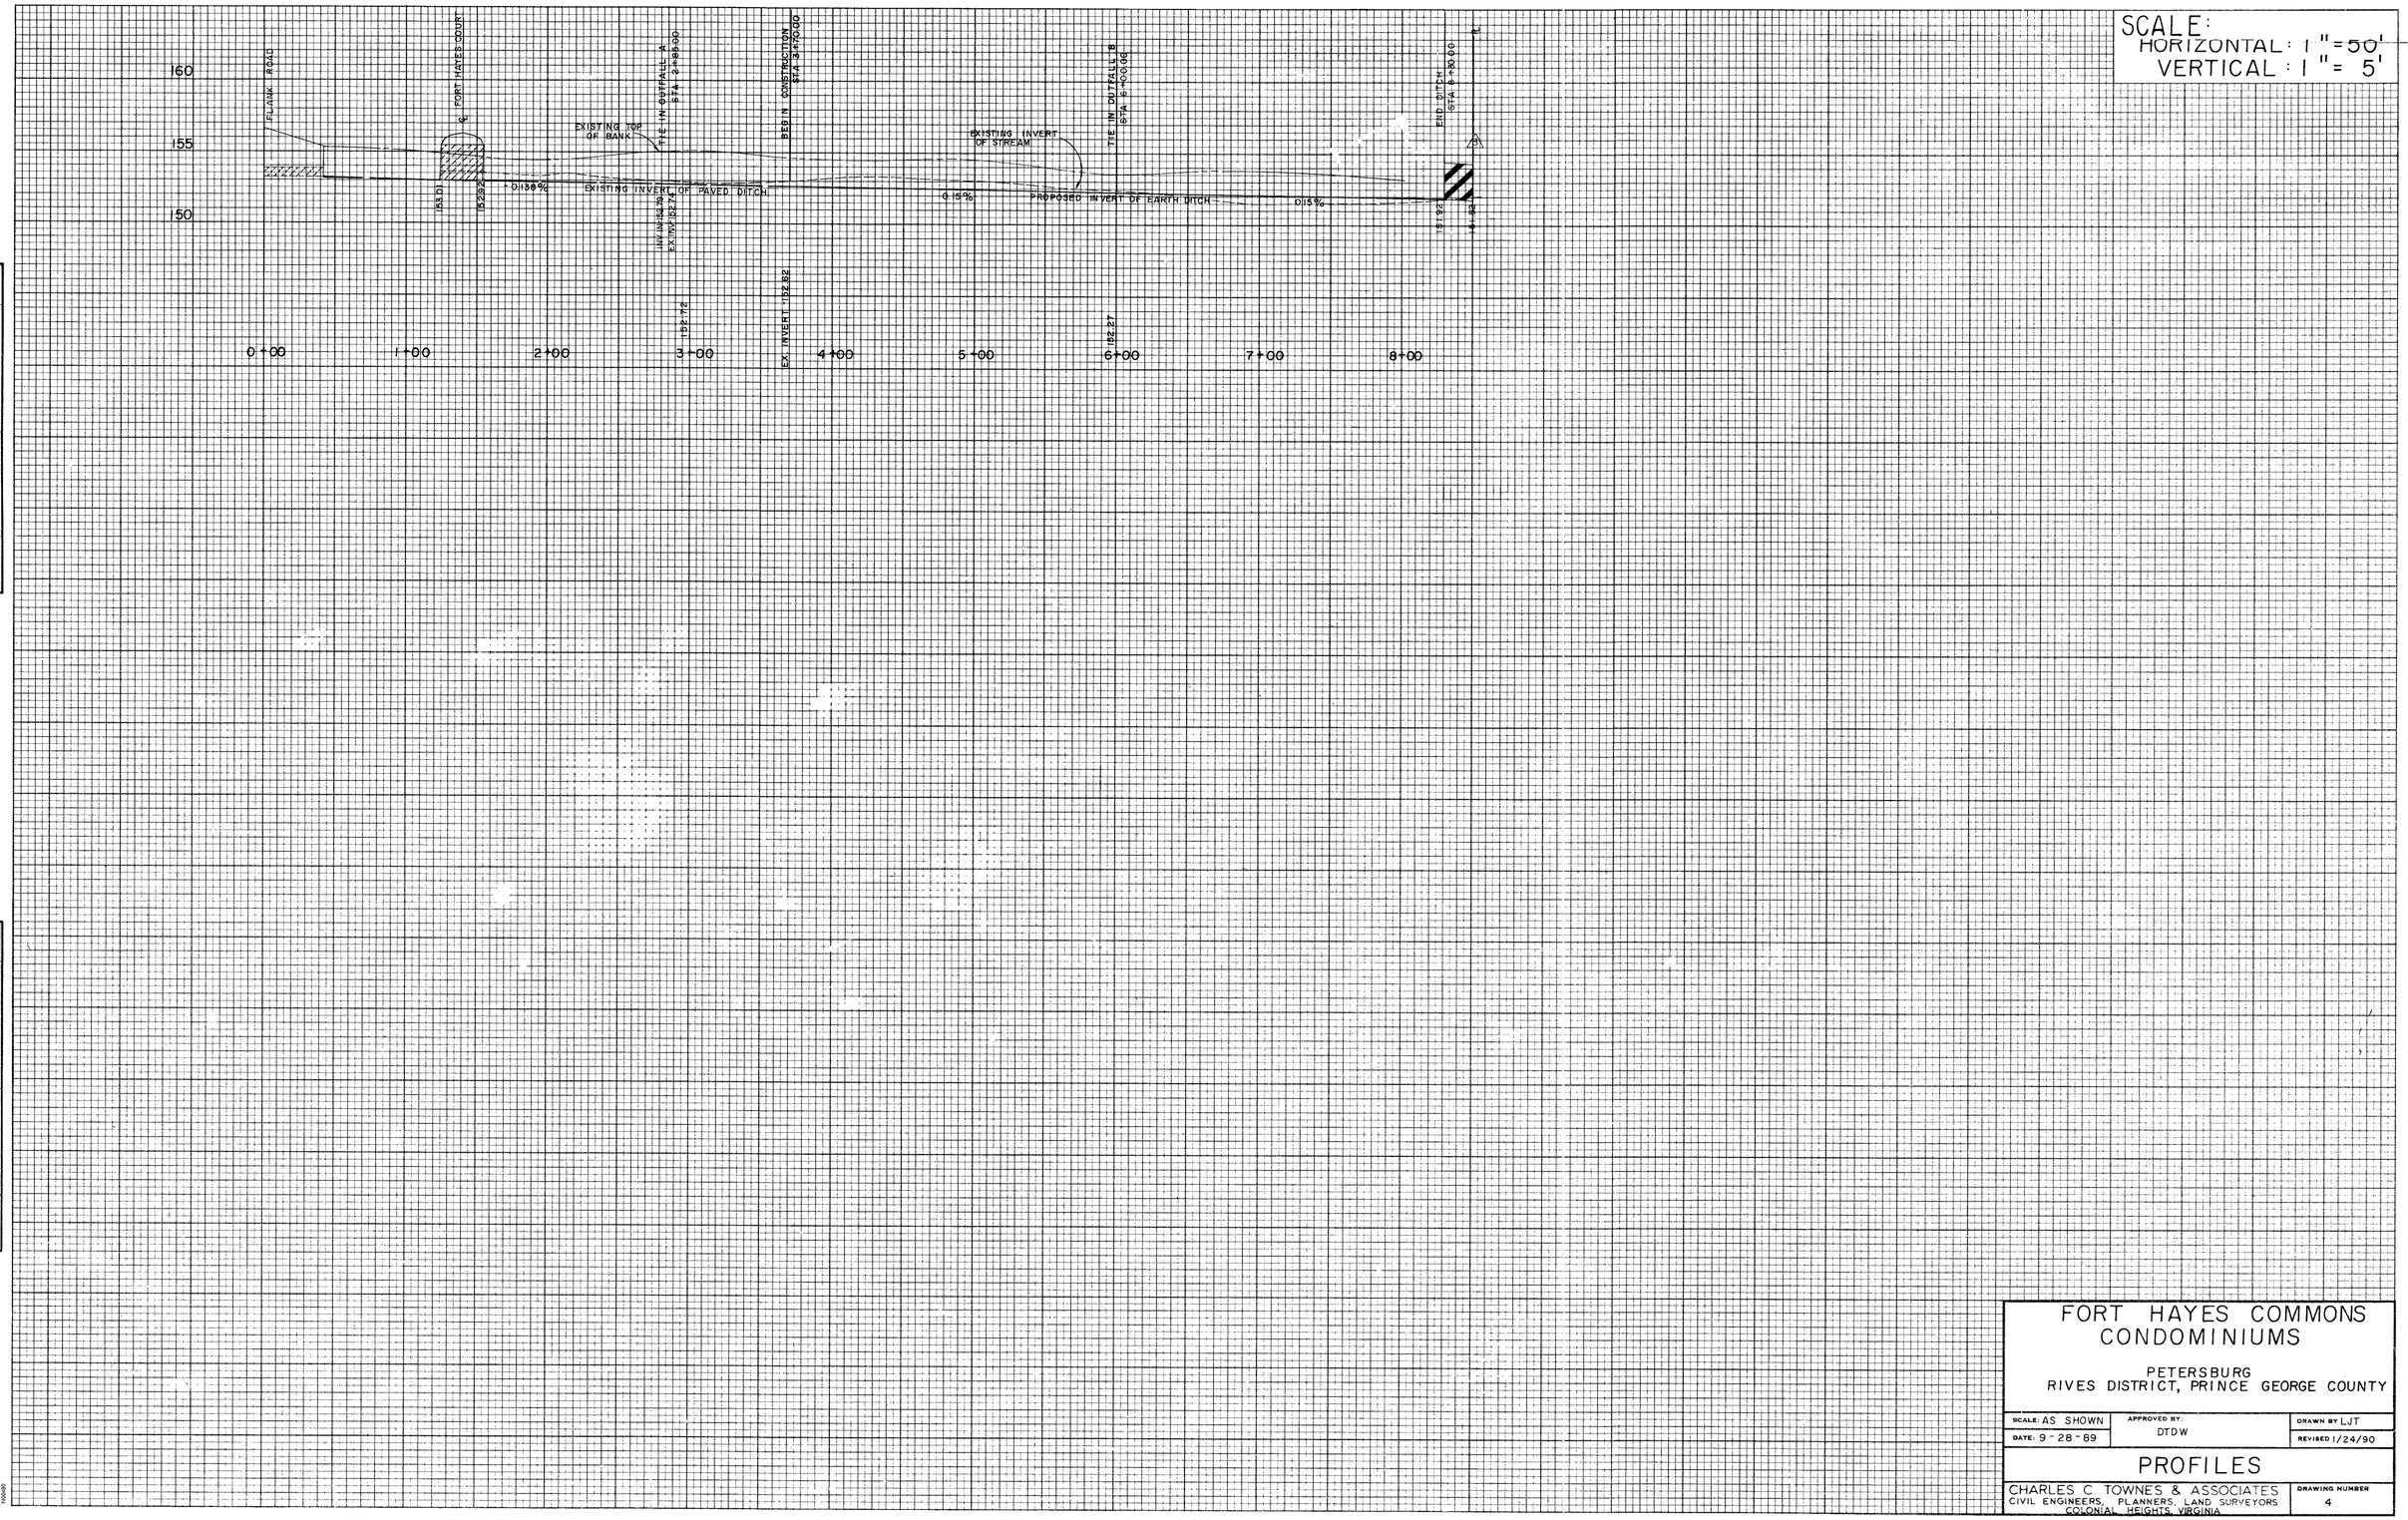

FINAL SURVEY		BY	DATE
NOTE BOOK NO.	SURVEYED		
	PLOTTED		
	TEMPLATE		
	AREAS		
	AREAS CHECKED		

ORIGINAL SURVEY		BY	DATE
NOTE BOOK NO.	SURVEYED		
	PLOTTED		
	TEMPLATE		
	AREAS		
	AREAS CHECKED		

FORT HAYES COMMONS CONDOMINIUMS

PETERSBURG
RIVES DISTRICT, PRINCE GEORGE COUNTY

SCALE: AS SHOWN	APPROVED BY: DTDW	DRAWN BY LJT
DATE: 9-28-89		REVISED 1/24/90

PROFILES

CHARLES C. TOWNES & ASSOCIATES
CIVIL ENGINEERS, PLANNERS, LAND SURVEYORS
COLONIAL HEIGHTS, VIRGINIA

DRAWING NUMBER 4

PLATE 3-FULL CROSS SECTION-FULL LINE

FINAL